
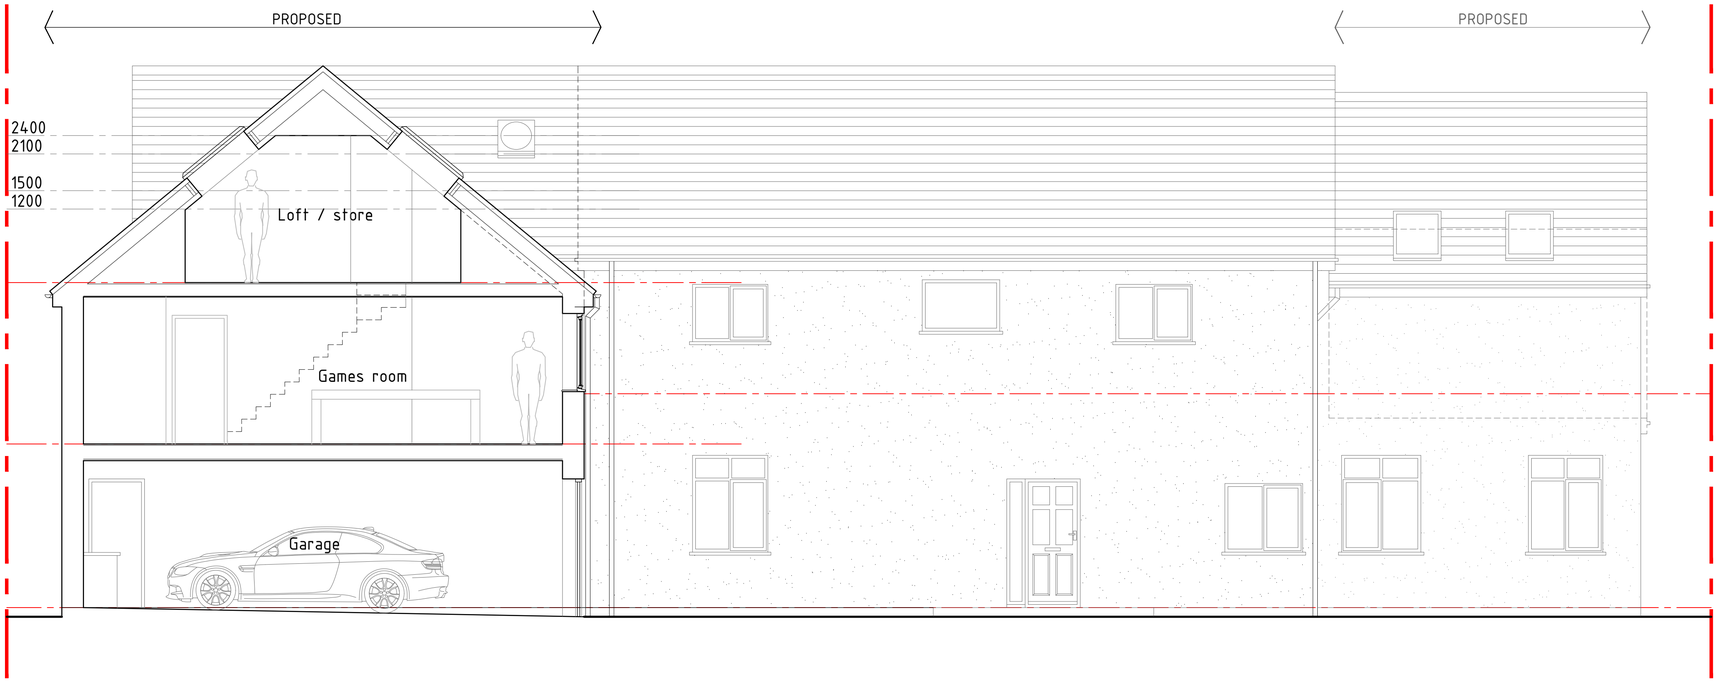


Section BB-01 1:50

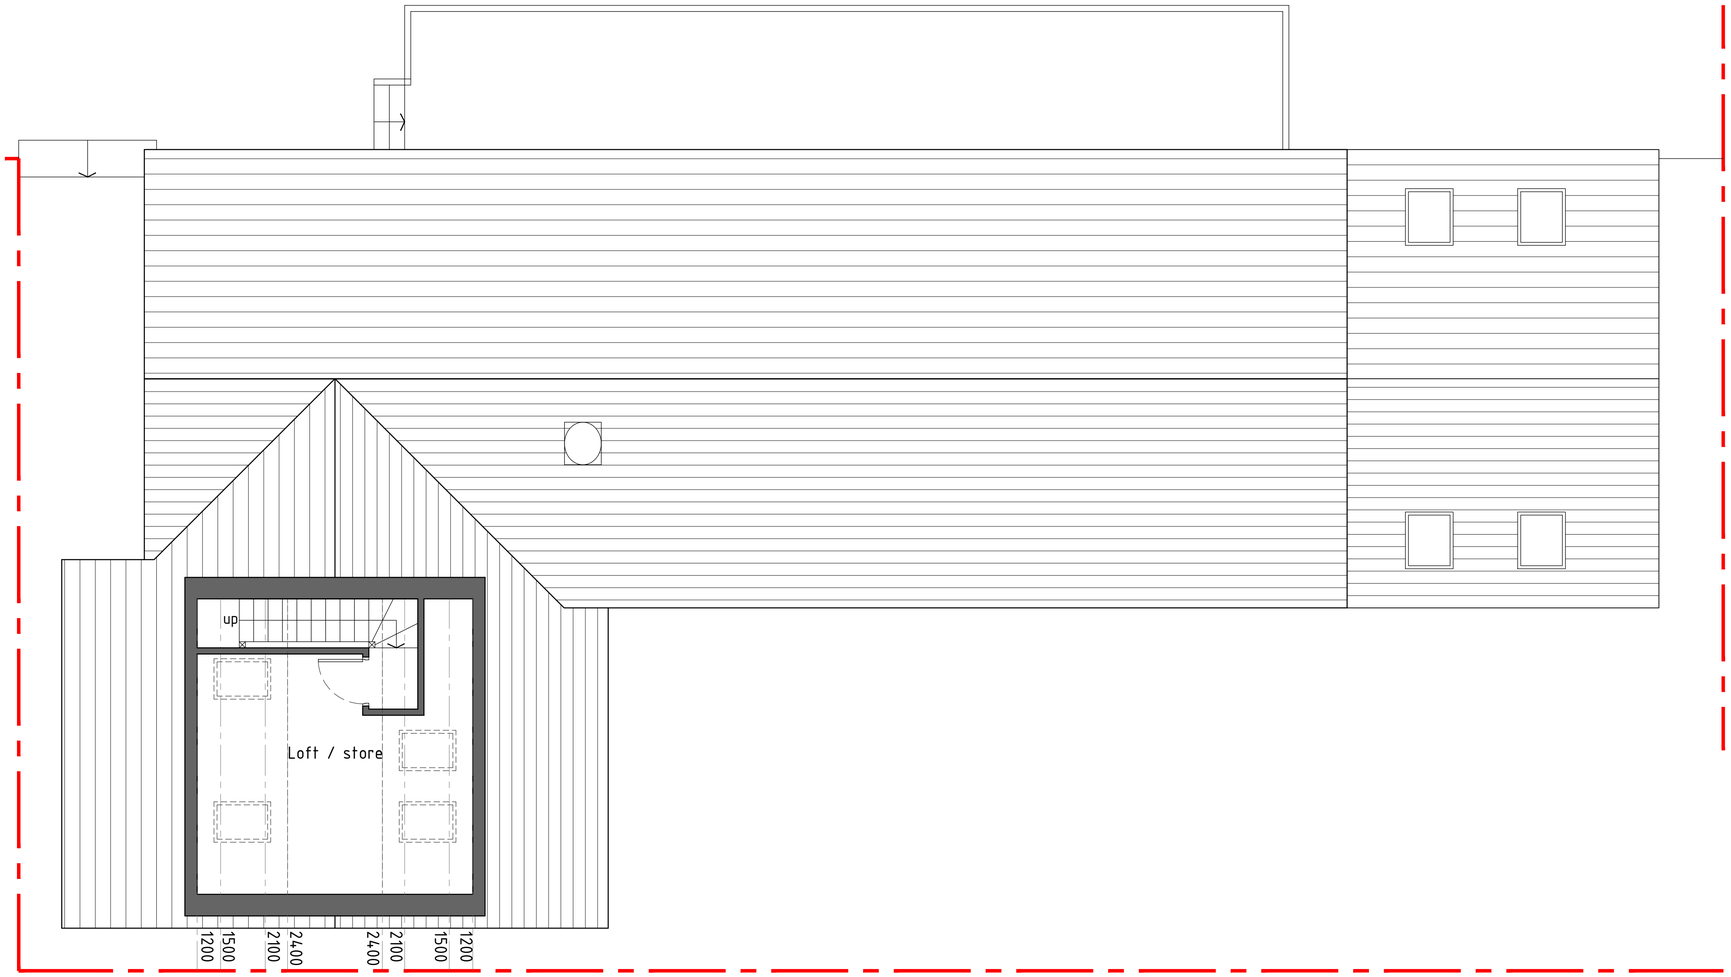

Loft plan 1:50

Proposed

HDS ARCHITECTURAL SERVICES
HDS Architectural Services, The Foundry,
15 Yorke Street, Wrexham
LL13 8LW
Tel (01978) 345250
www.hdsarchitectural.co.uk

Project;
Ty Gaffney, Brynisa Road, Brynteg,
Wrexham, LL11 6NS

Title;
05-Section BB-01 & Loft Plan

Scale (A1);
1:50

Dwg No;
TG/PD/05

Date;
10.01.24

Revision;