
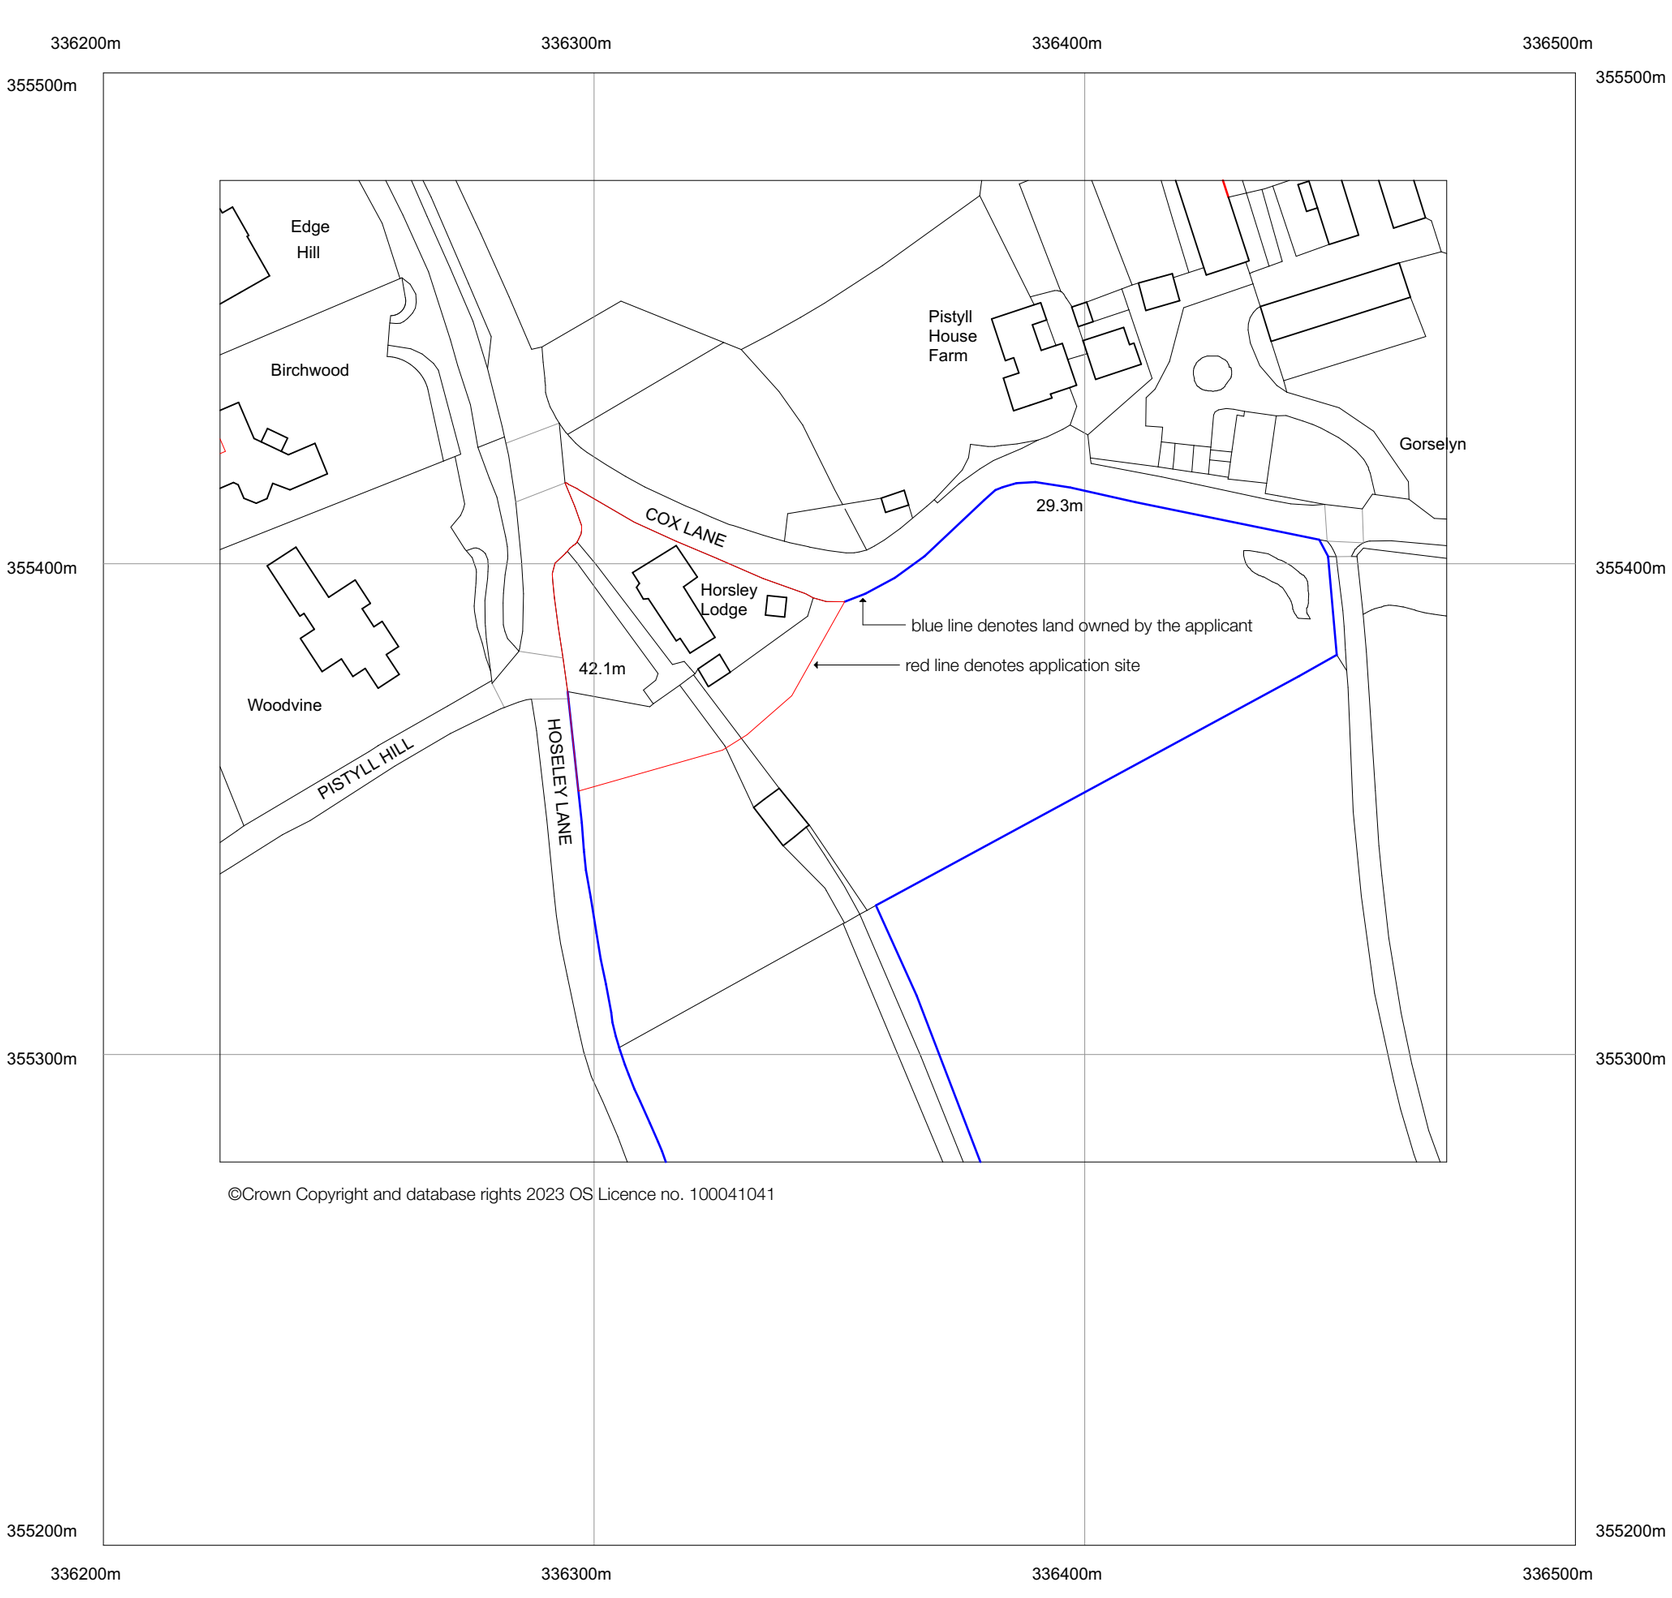


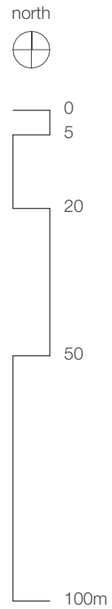

PL01 Rev 02 Planning Application **Location Plan** 09 May 2024

2304 **Horsley Lodge** Marford, Wrexham 1:1250_A3

www.flintarchitecture.com
info@flintarchitecture.com
+44 (0) 7388 199878

FLINT ARCHITECTURE