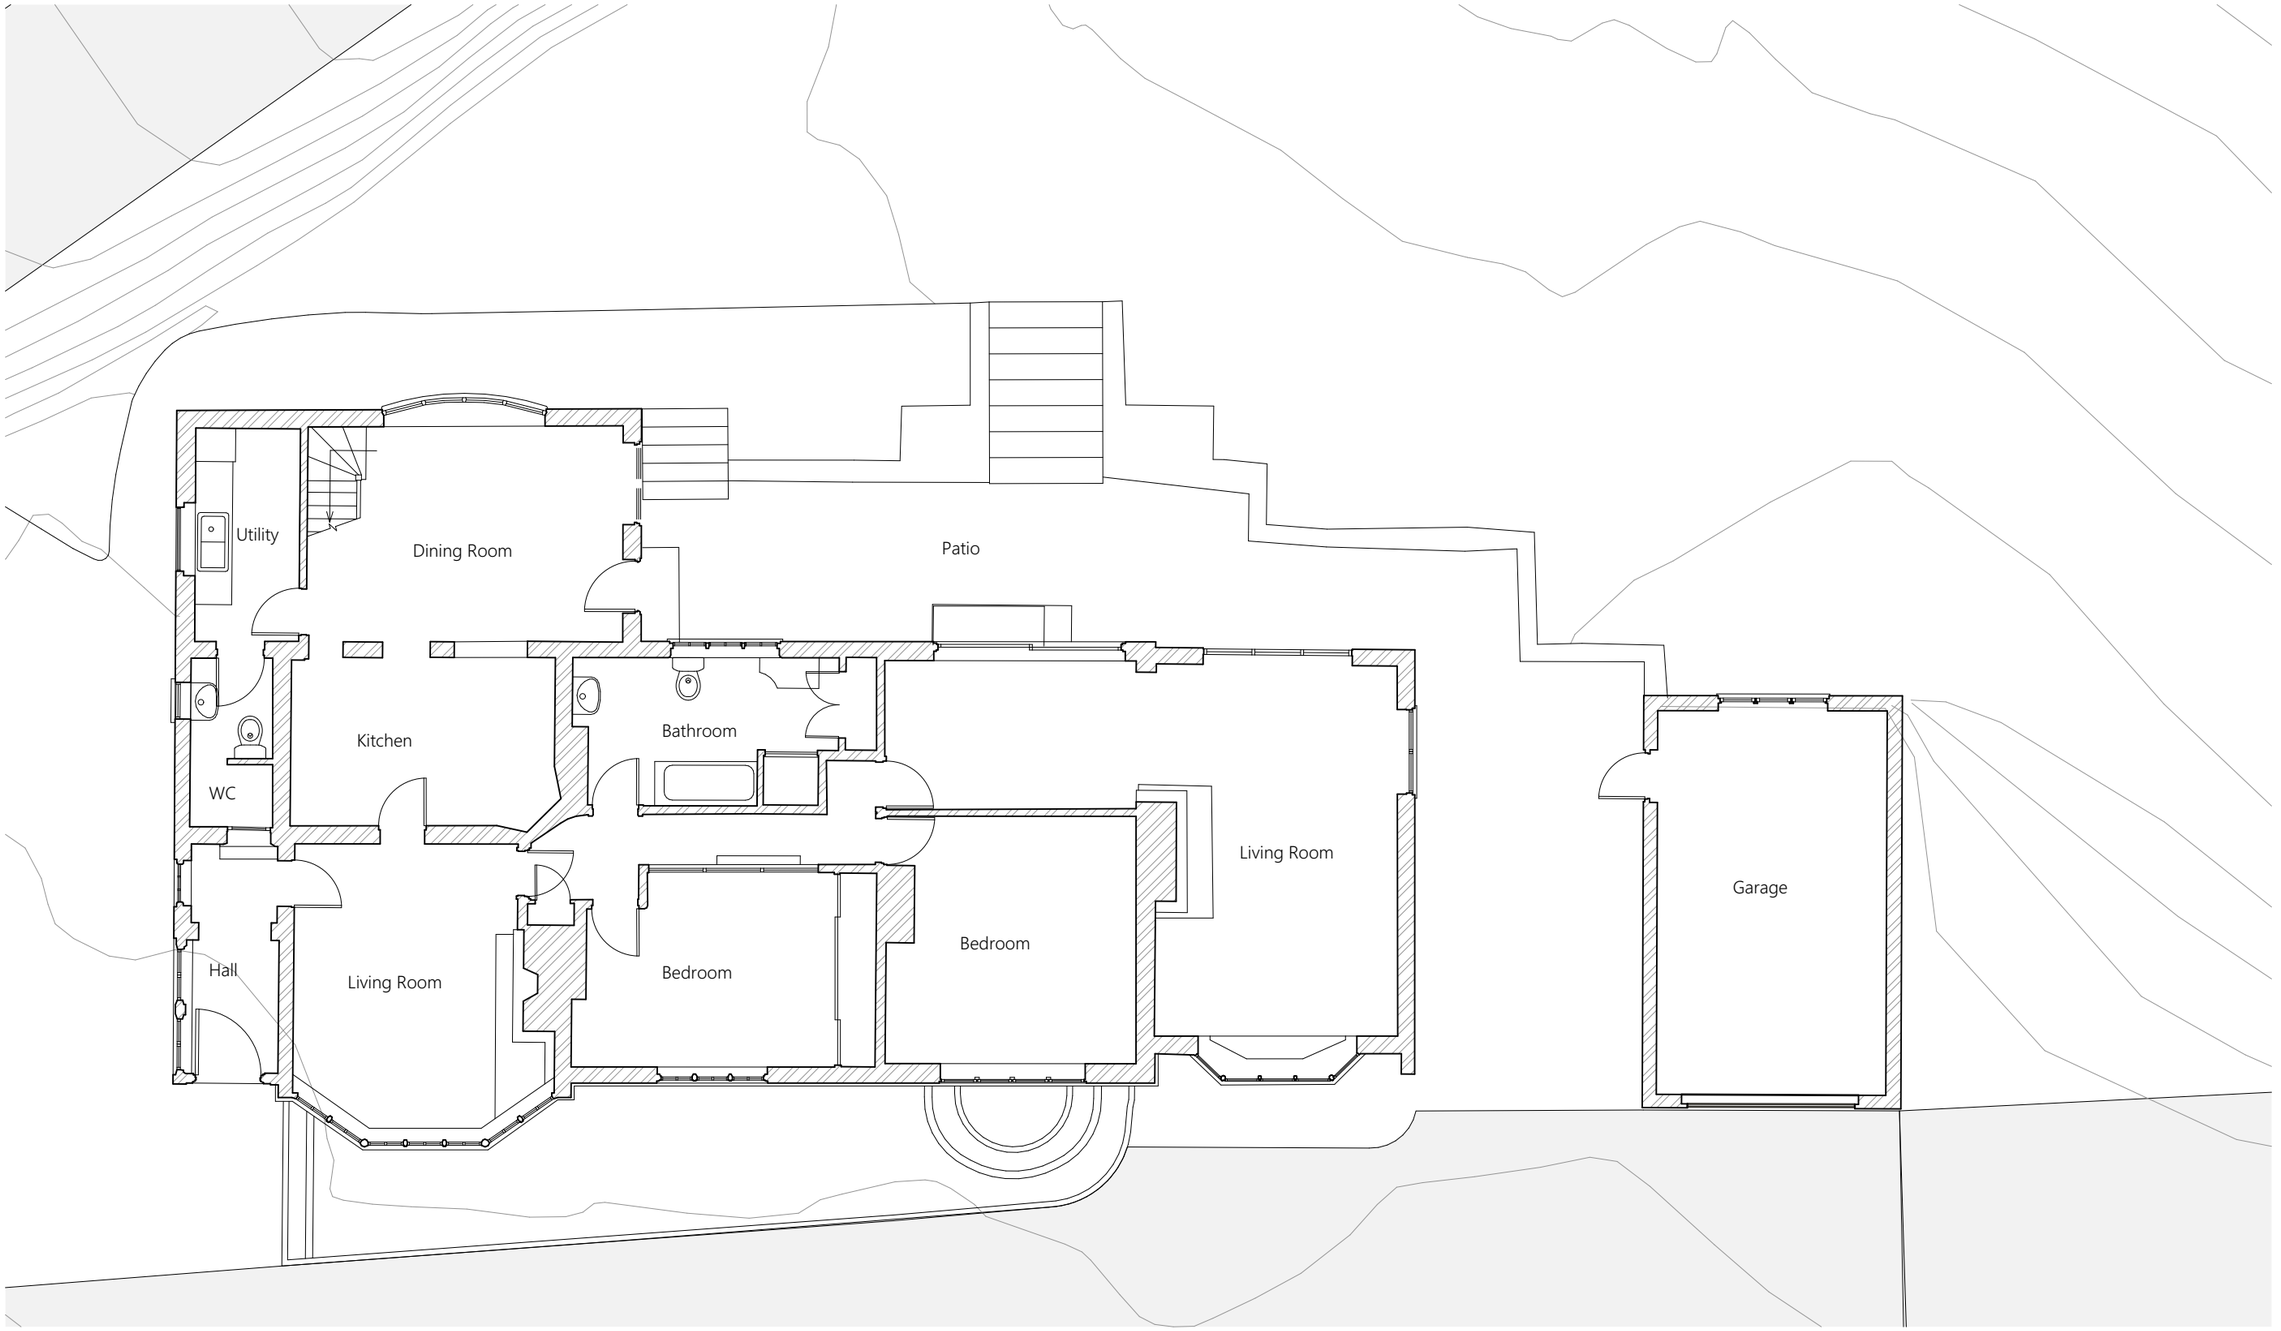


PL05 Rev 02 Planning Application **Ground Floor Plan - Existing** 02 May 2024

2304 **Horsley Lodge** Marford, Wrexham 1:200, 1:100_A3

www.flintarchitecture.com
info@flintarchitecture.com
+44 (0) 7388 199878

FLINT
ARCHITECTURE