


East Elevation - Proposed

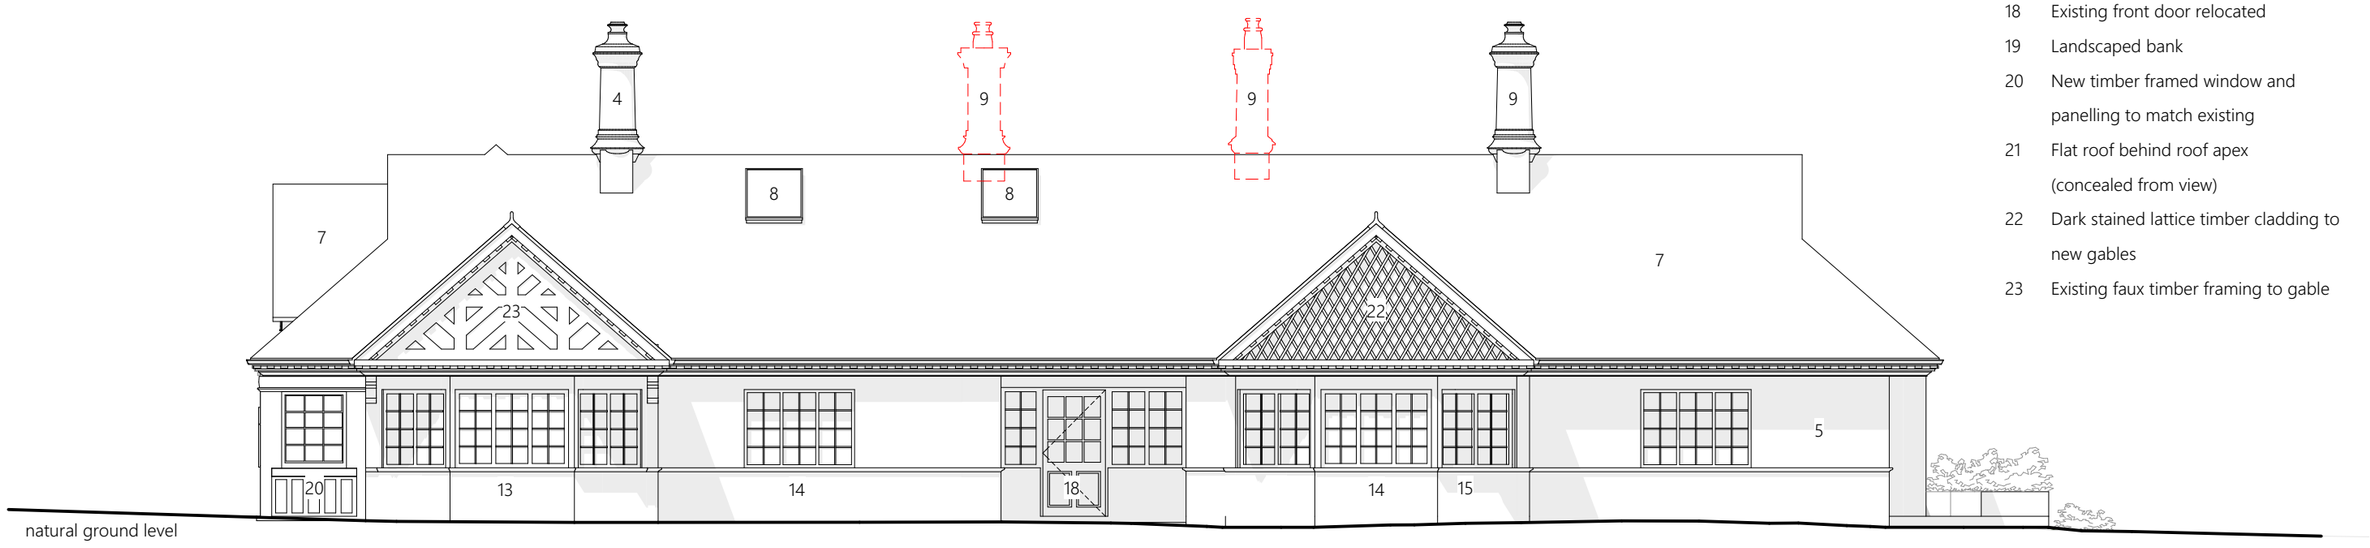

West Elevation - Proposed

0 1 2.5 5 10m

Drawing Legend

1 Existing modern brick wing
2 Existing windows replaced
3 New heritage clay roof tiles to match existing
4 Existing chimney stack
5 Reclaimed bricks with lime pointing to match existing
6 Stone lintel
7 New tiled roof to match existing
8 New rooflights
9 Existing chimney relocated above new living room fireplace
10 New aluminium framed windows, fitted with high performance double glazing
11 New aluminium framed doors with high performance double glazing
12 New brick piers
13 Existing original bay window and gable retained
14 Existing doors and windows retained
15 New bay window
17 Cast stone planter boxes
18 Existing front door relocated
19 Landscaped bank
20 New timber framed window and panelling to match existing
21 Flat roof behind roof apex (concealed from view)
22 Dark stained lattice timber cladding to new gables
23 Existing faux timber framing to gable

PL12 Rev 02 Planning Application **East and West Elevations - Proposed** 02 May 2024

2304 **Horsley Lodge** Marford, Wrexham 1:100_A3

www.flintarchitecture.com
info@flintarchitecture.com
+44 (0) 7388 199878

FLINT
ARCHITECTURE