
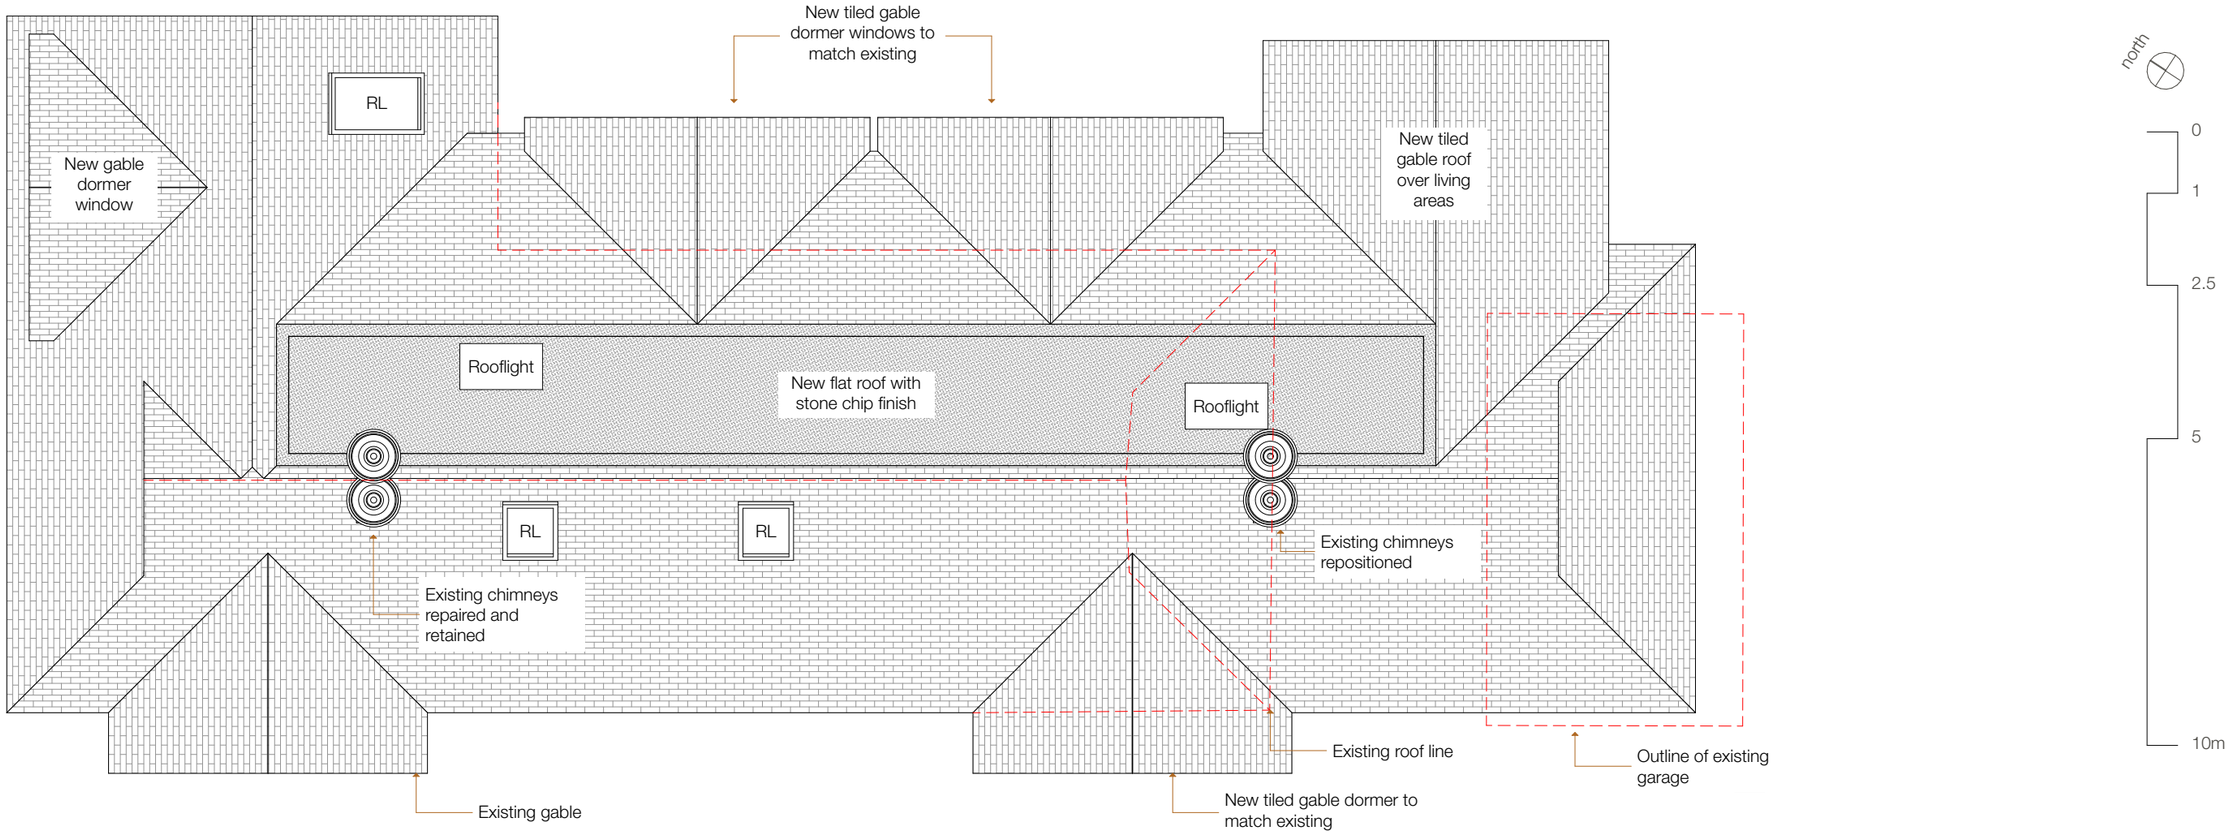


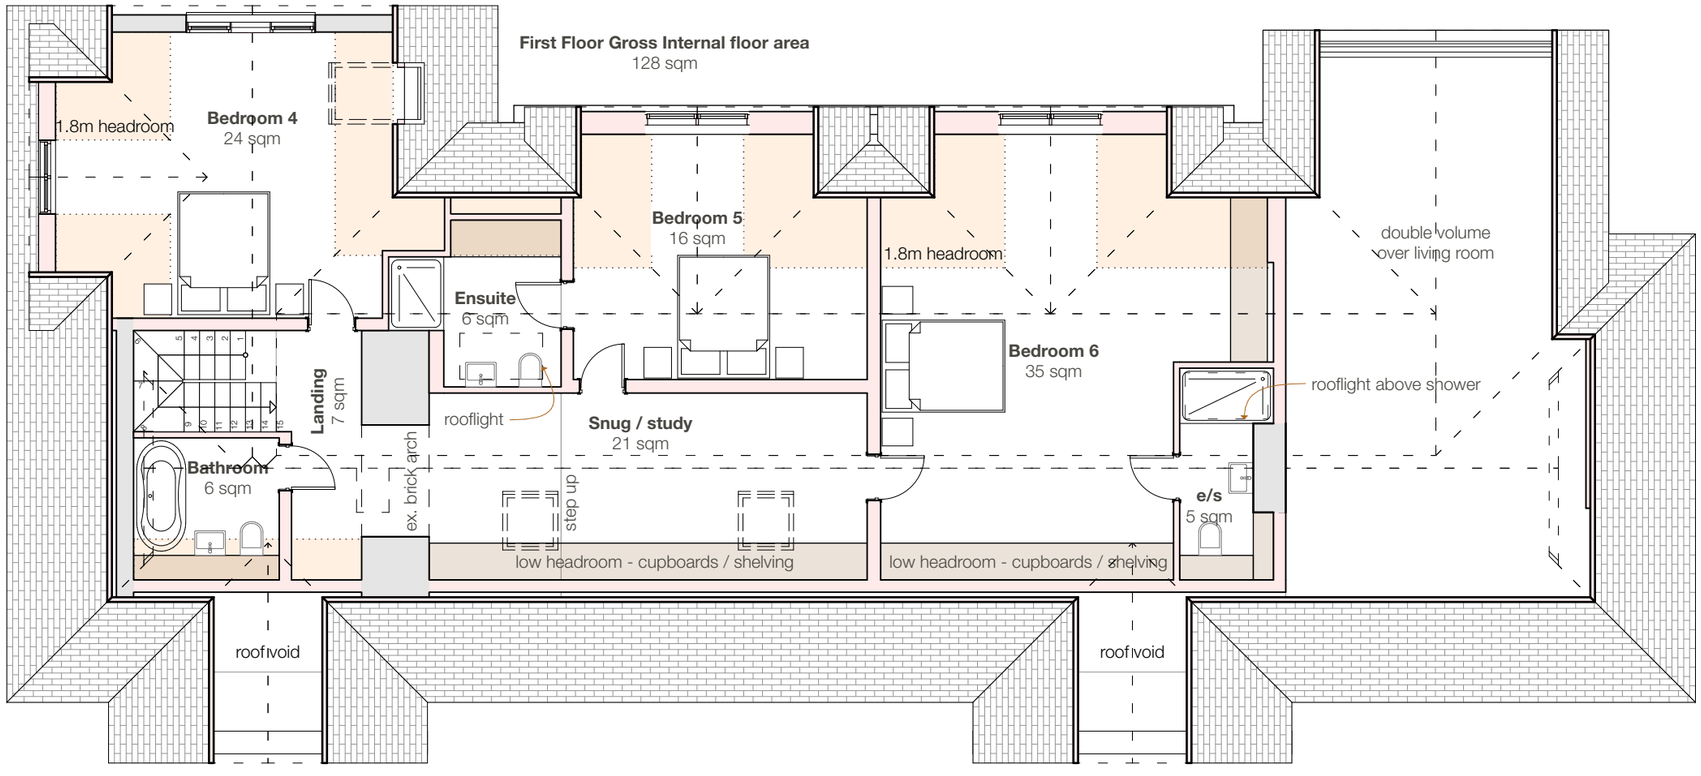

PL09 Rev 02 | Planning Application | **First Floor and Roof Plan - Proposed** | 09 May 2024

2304 | **Horsley Lodge** Marford, Wrexham | 1:100_A3

www.flintarchitecture.com
info@flintarchitecture.com
+44 (0) 7388 199878

FLINT ARCHITECTURE