

0 1 2.5 5 10m

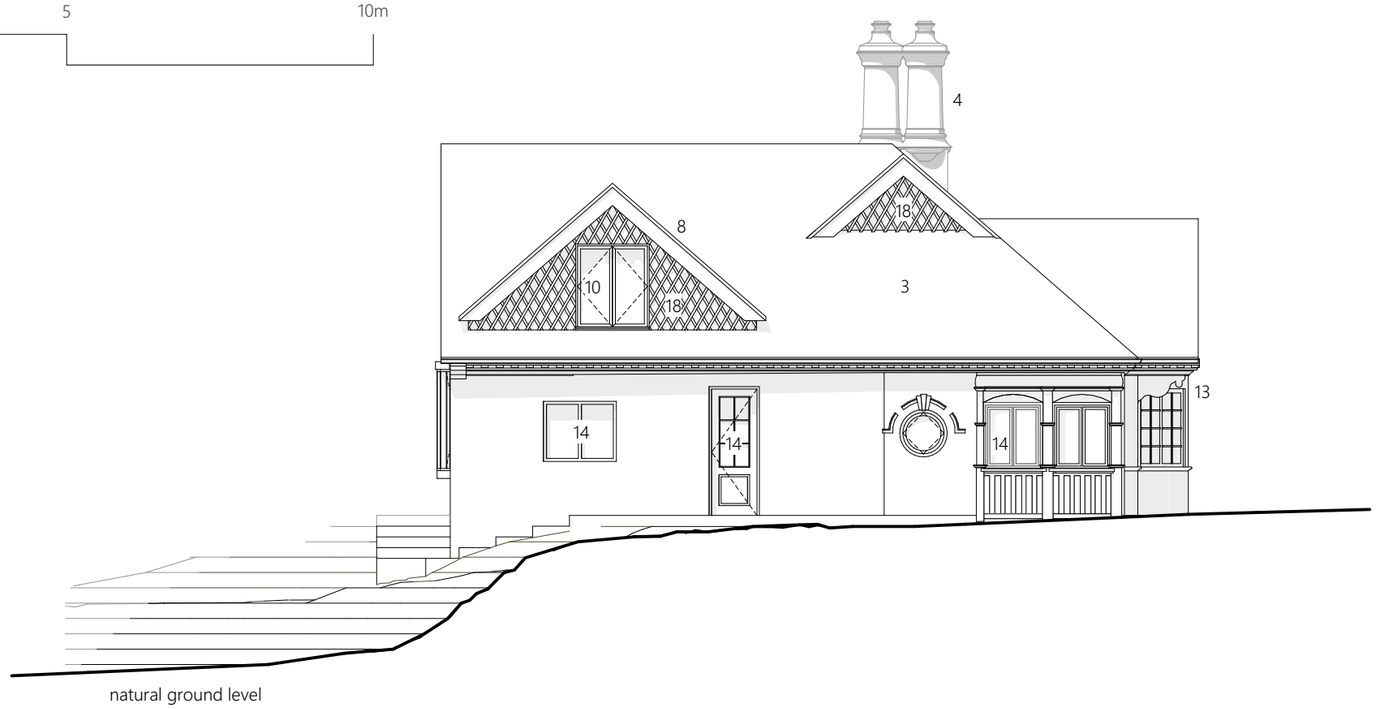

North Elevation - Proposed

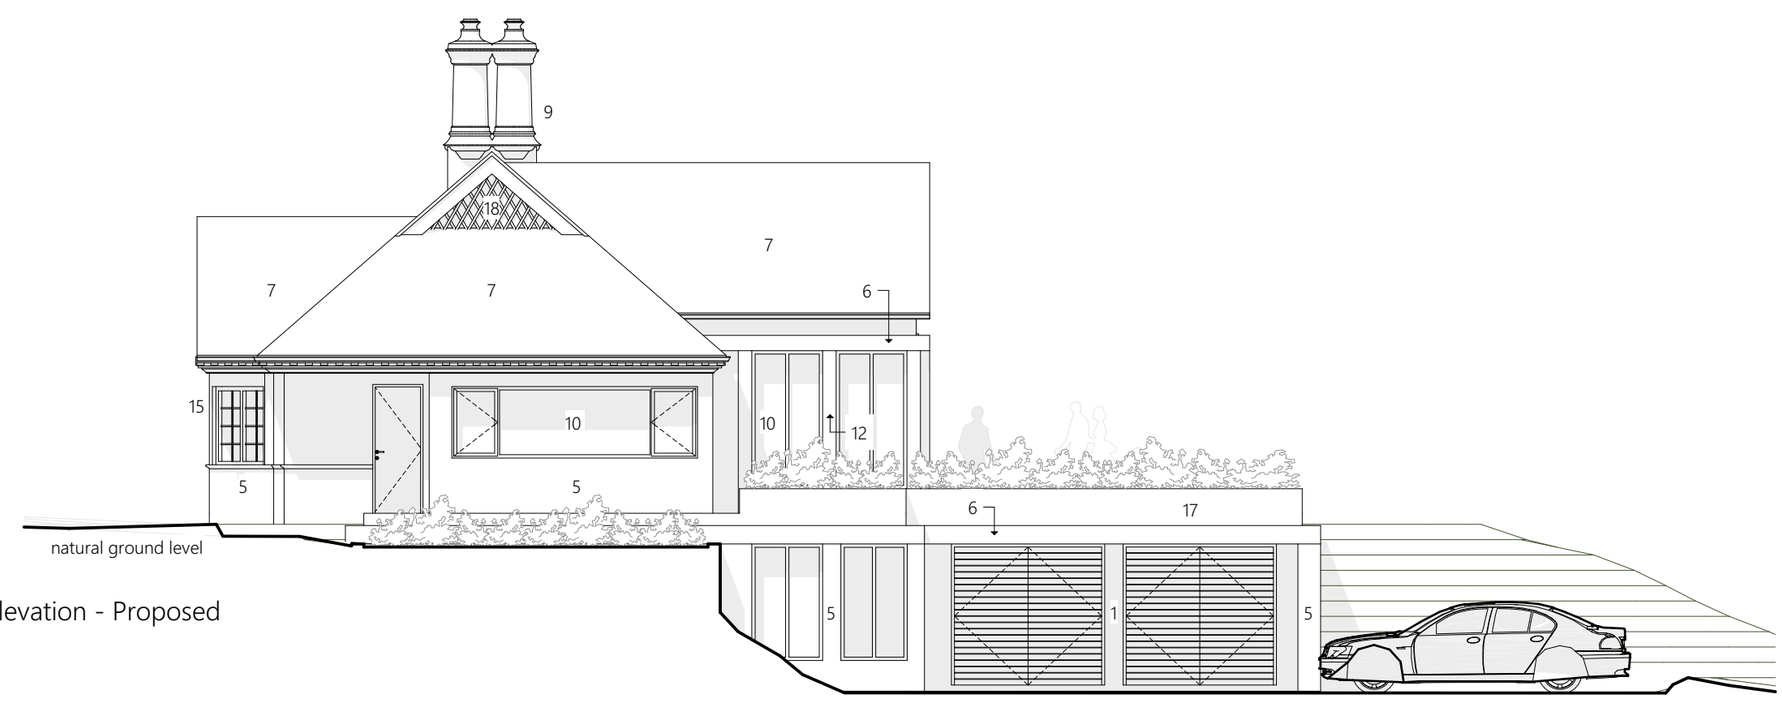

South Elevation - Proposed

Drawing Legend

1 New lower ground floor garages
2 Existing windows replaced
3 New heritage clay roof tiles to match existing
4 Existing chimney stack
5 Reclaimed bricks with lime pointing to match existing
6 Stone lintel
7 New tiled roof to match existing
8 New gabled dormer
9 Existing chimney relocated above new living room fireplace
10 New aluminium framed windows, fitted with high performance double glazing
11 New aluminium framed doors with high performance double glazing
12 New brick piers
13 Existing original bay window and gable retained
14 Existing doors and windows retained
15 New bay window
17 Cast stone planter boxes
18 Dark stained lattice timber cladding to new gables

PL13 Rev 02 | Planning Application | **North and South Elevations - Proposed** | 02 May 2024

2304 | **Horsley Lodge** Marford, Wrexham | 1:100_A3

www.flintarchitecture.com
info@flintarchitecture.com
+44 (0) 7388 199878

FLINT ARCHITECTURE