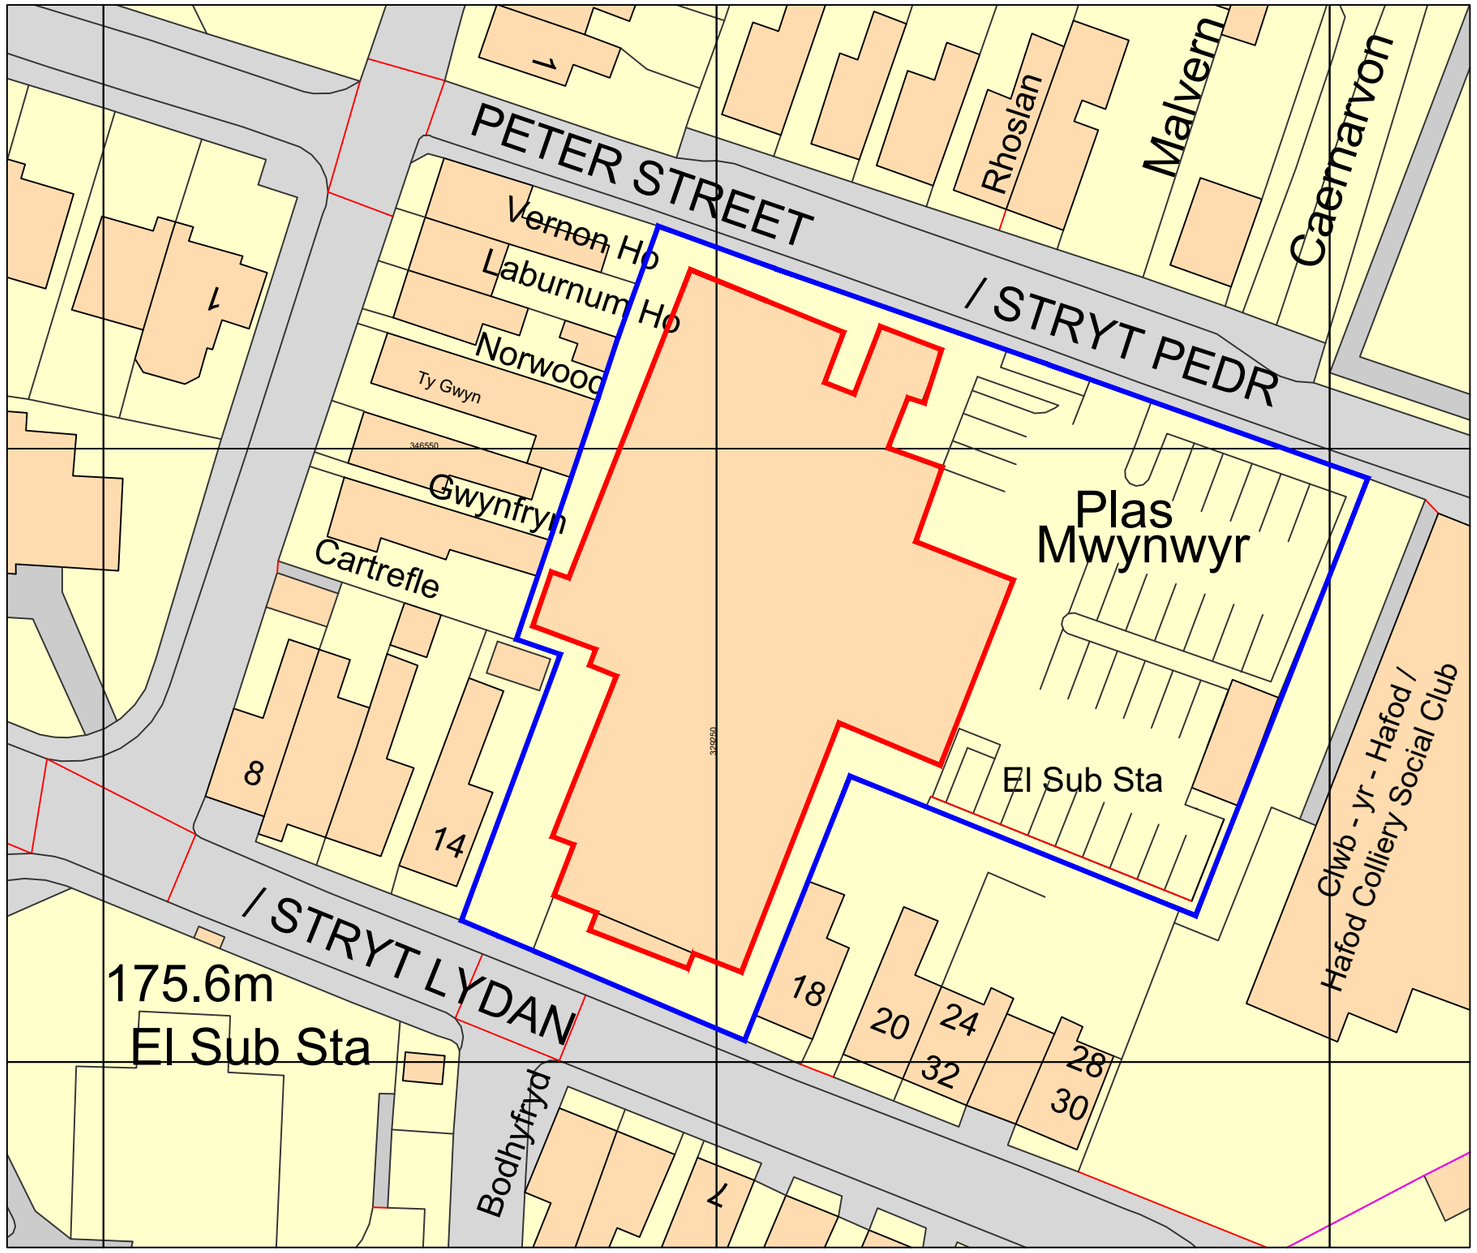


Ordnance Survey, (c) Crown Copyright 2023. All rights reserved. Licence number 100022432


Existing Block Plan

Scale 1:500 @ A3

0m 5m 10m 20m

Approximate Site Area on the survey information provided - 2,828.91m²

N

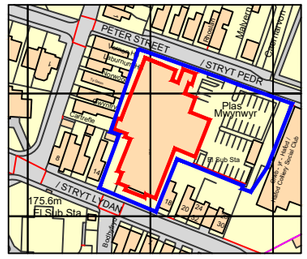

Ordnance Survey, (c) Crown Copyright 2023.
All rights reserved. Licence number 100022432

Site Location Plan - Scale 1:2500

Site Location and Ownership Plan - Scale 1:2500

Key


Application Area

Other Land in the Applicants Ownership



Google Imagery ©2023 CNES/Airbus, Getmapping plc

Aerial View of The Stiwt Theatre and context

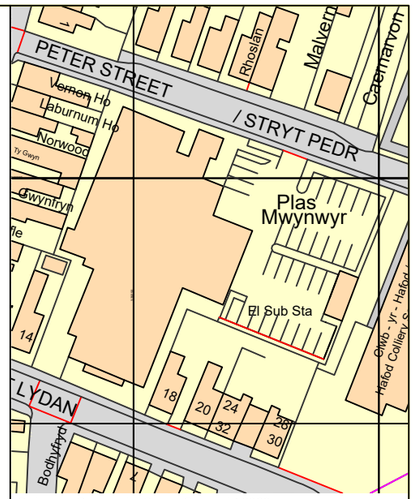

Ordnance Survey, (c) Crown Copyright 2023.
All rights reserved. Licence number 100022432

Site Location Plan - Scale 1:1250

Issue.	Date.	Description.	Checked.
XXXX	XX.XX.XX	XXX	XXX

SURVEY

Client.
The Stiwt Theatre Trust
Rhosllannerchrugog, Nr Wrexham.

Project.
Survey Information

Drawing Title.
Existing Site Location Plan + Block Plan

Dwg. No.
TSTR - GRA-XX-XX-DR-A-Ex00
Project. Company. Zone. Level. Type. Role. Number.

Scale . 1:500+1:2500 @ A3
Drawn . JGR
Date . 01.05.2024
Checked. JGR
Issue. Ref. C 01

GERAINT ROBERTS ASSOCIATES
ARCHITECT AND HISTORIC BUILDINGS CONSULTANT
2 Maes Derw, Llanfechain, Powys, SY22 6XN
T: 07722 146949 E: geraint@grauk.com