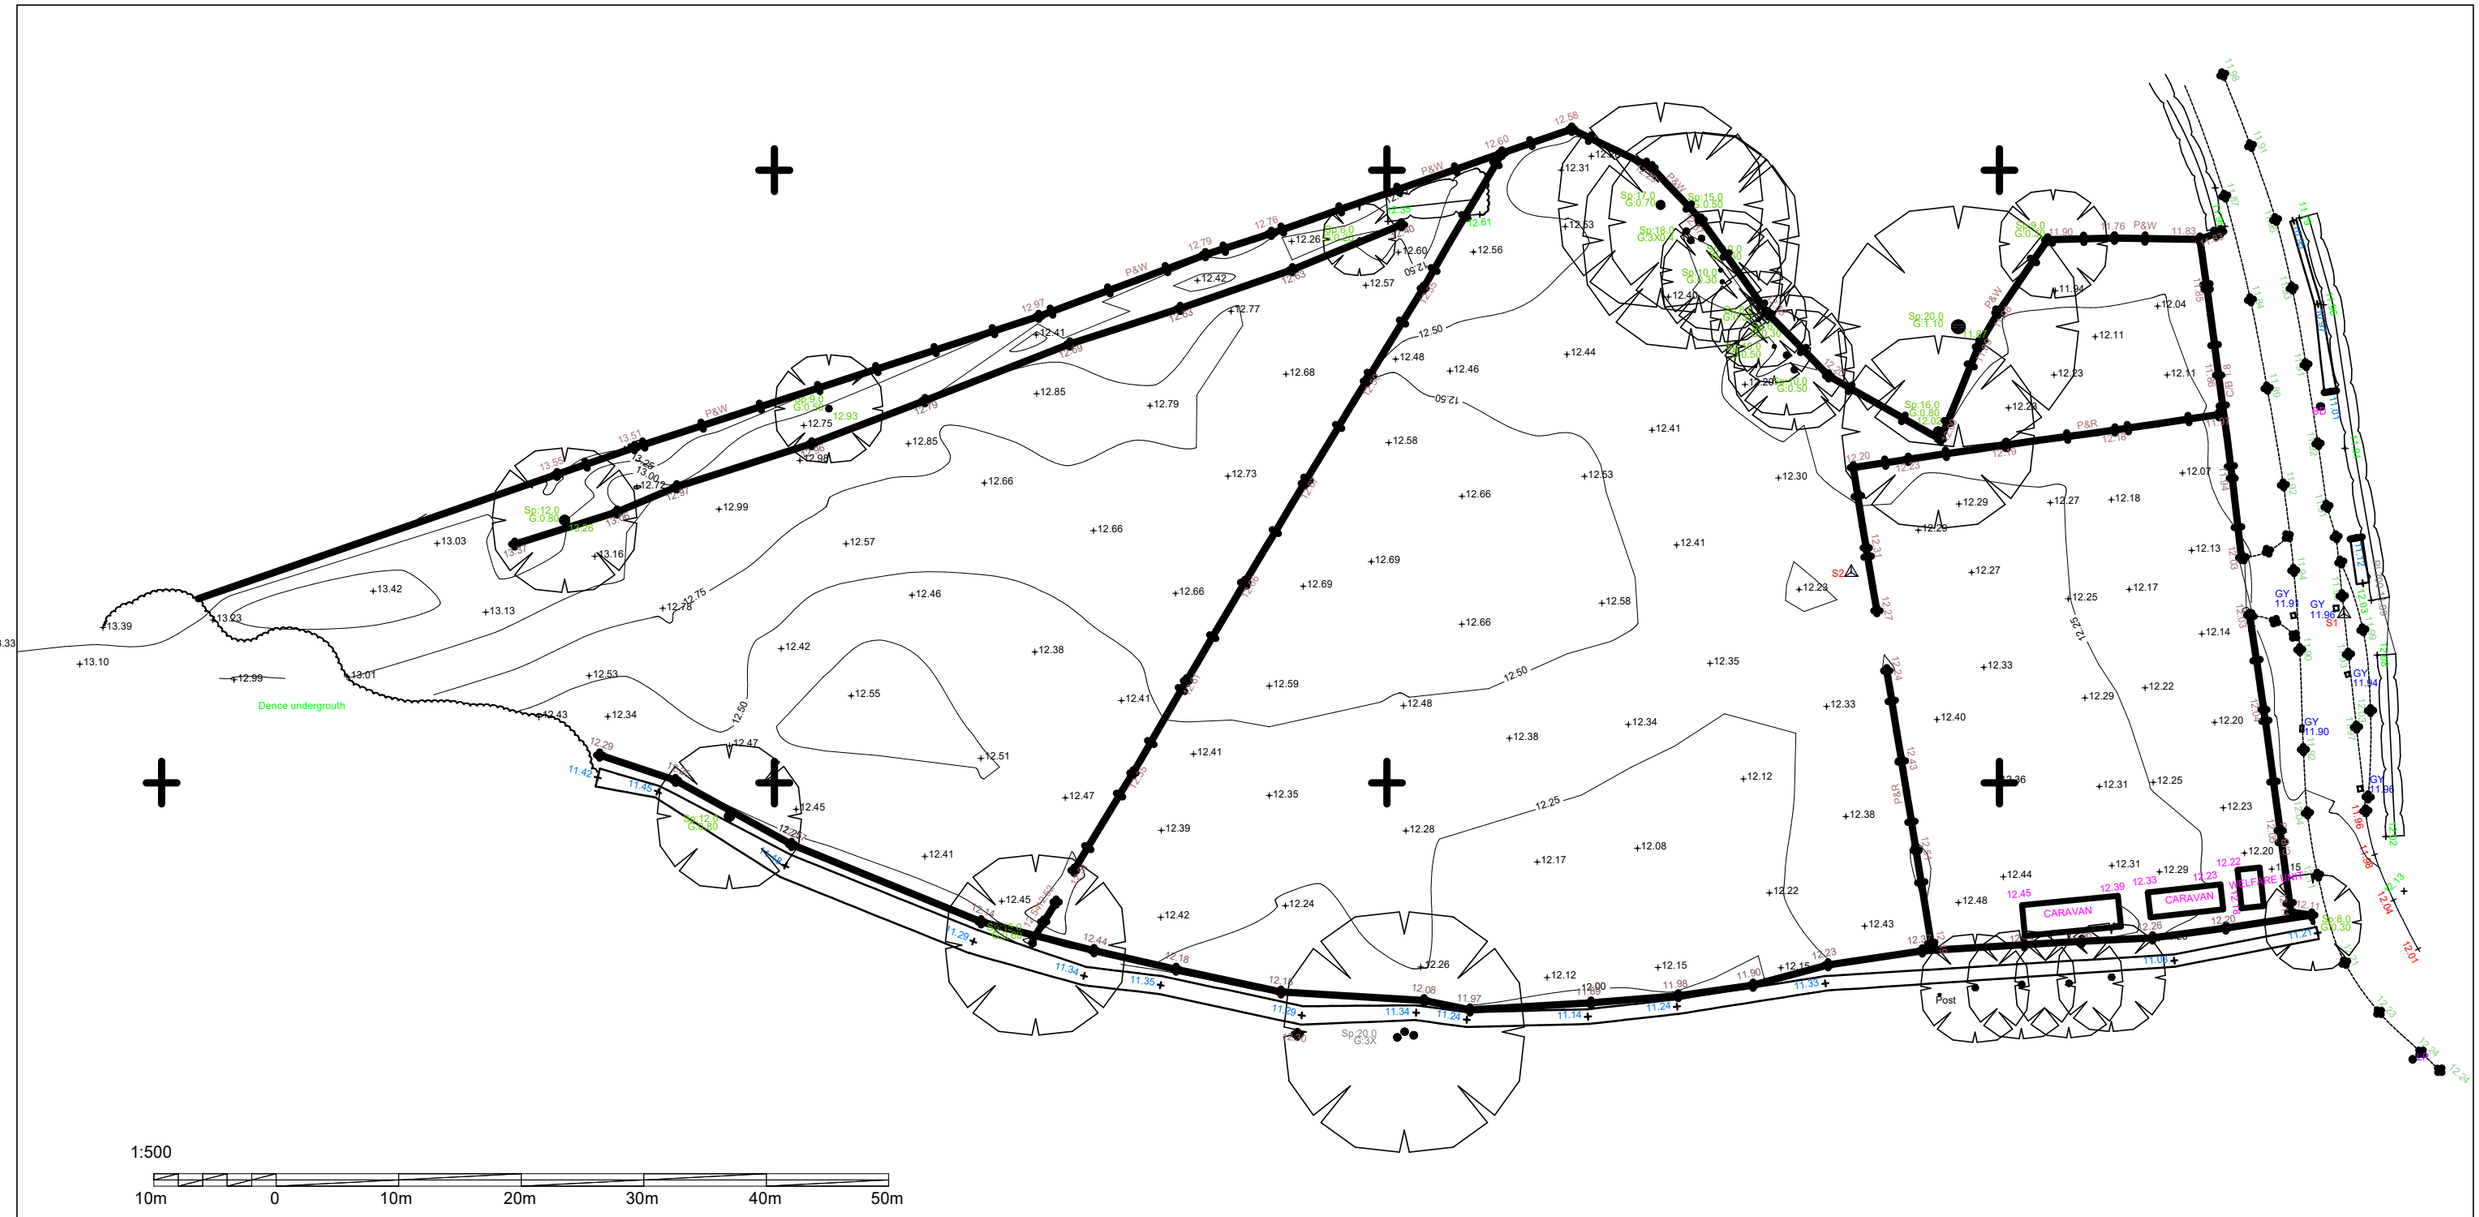


NOTES:

All dimensions must be checked on site and not scaled from this drawing.

Client

Mr Jerry Berry Jnr
Land on Llyndir Lane,
Rossett, Wrexham
Easting: 336904
Northing: 357865

Job Title

Change of Use of Land to Gypsy / Traveller Site for single family plot to include Static Caravan, Dayroom, Tourer Caravan and Bio-Disc Treatment Plant

Drawing Title

Topographical Survey

Scale 1:500 A3

Date JUNE 2024

Drawn by T.M.

Drg No. 71422:1005

Rev -

Trevor Mennell Planning
Planning & Architectural Consultants
The Gables | Kendricks Bank |
Bayston Hill | Shrewsbury |
Shropshire | SY3 0EH