
PLAN REFERRED TO

SCALE ~ 30 FEET TO 1 INCH

148/61

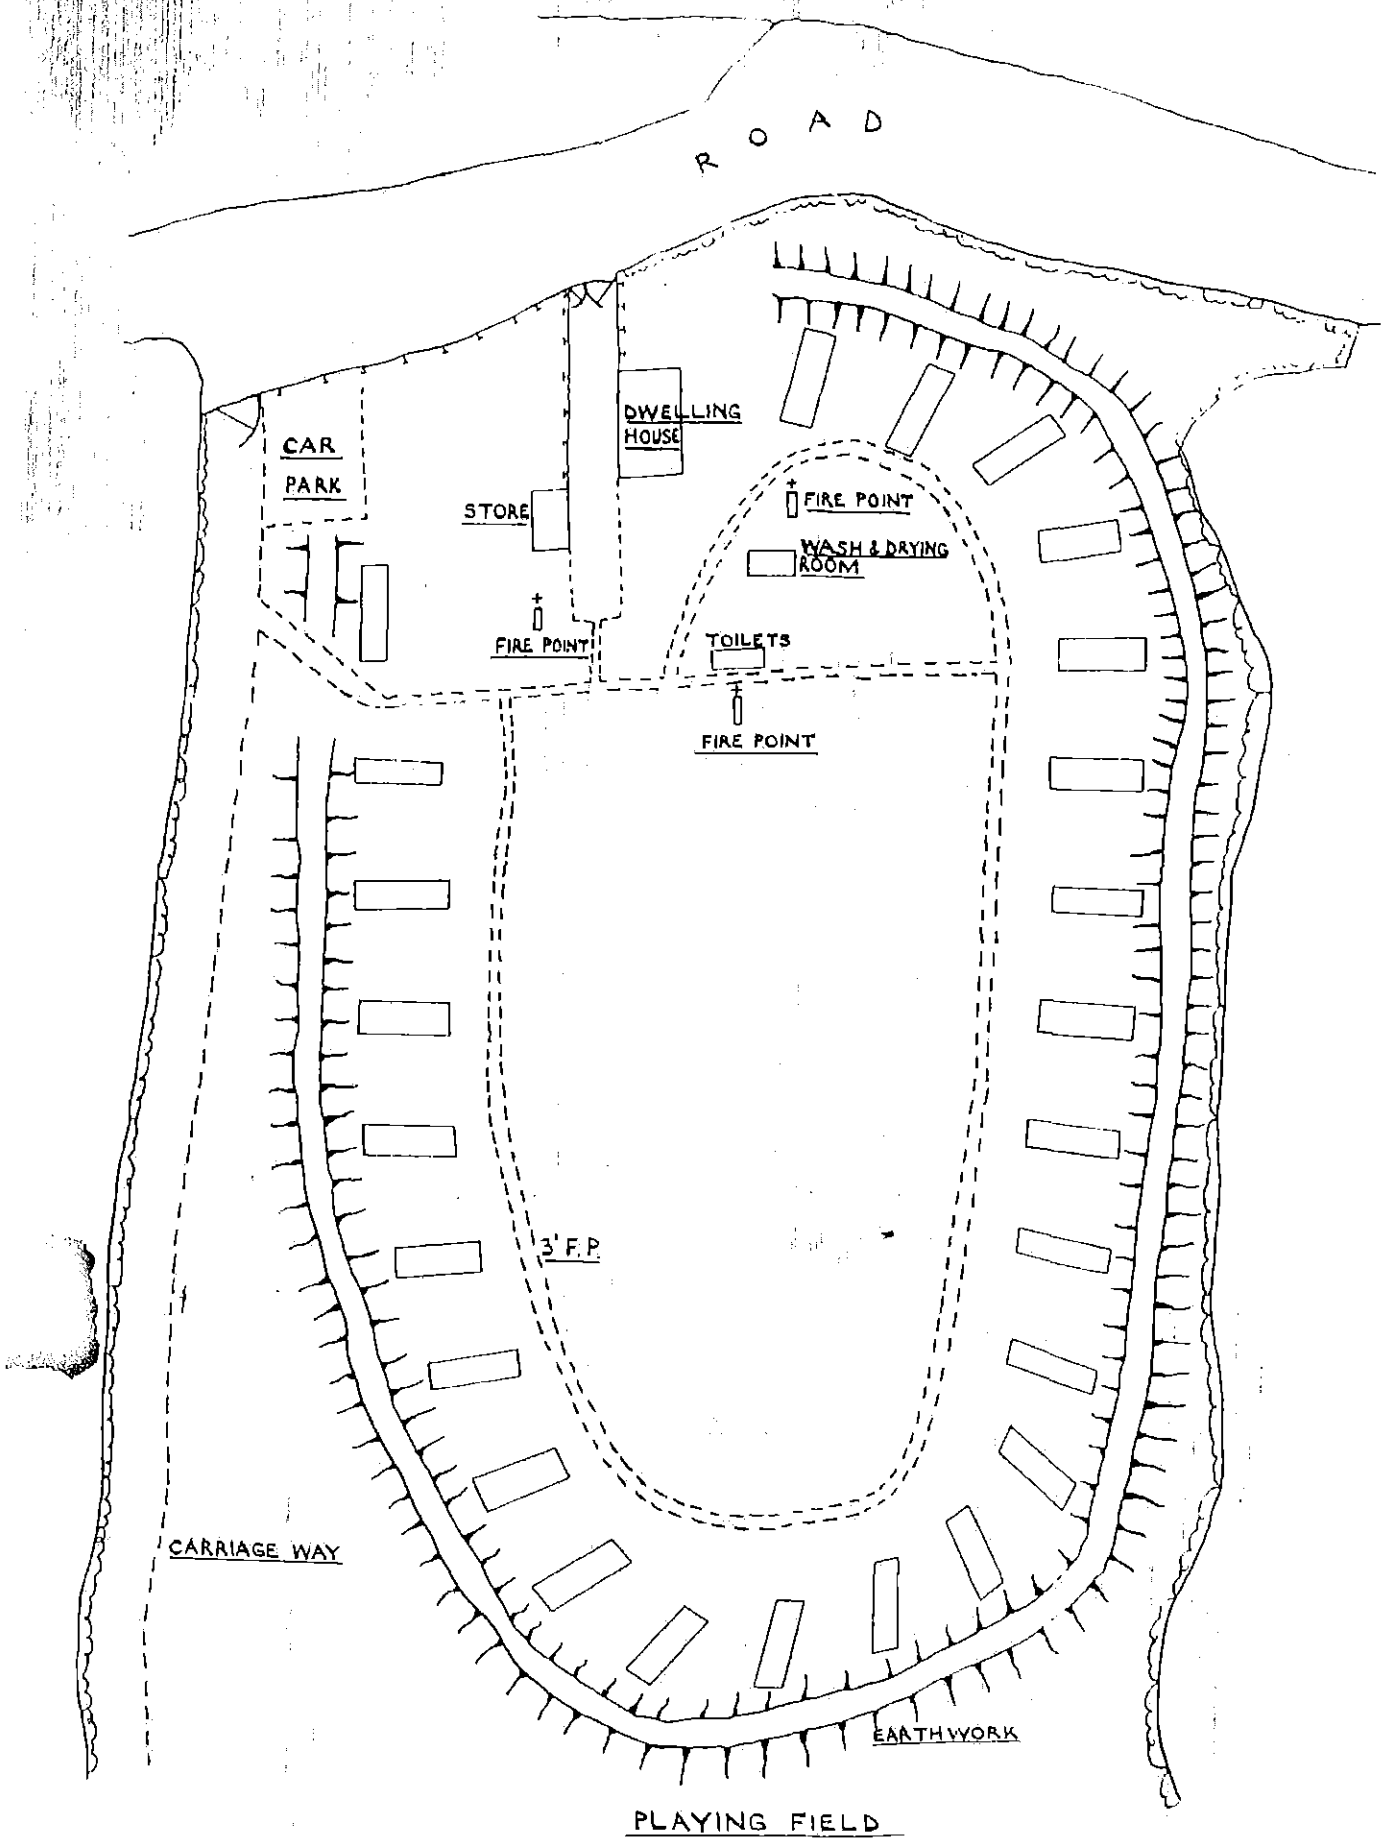

PLAYING FIELD