
Scale

0 12.5 25 37.5 50m

1:1250 @ A4

Revision Notes

Rev.	Date	Revision Description	Drawn	Checked
P1	24-04-30	First Issue of Drawing	LEH	ADJ

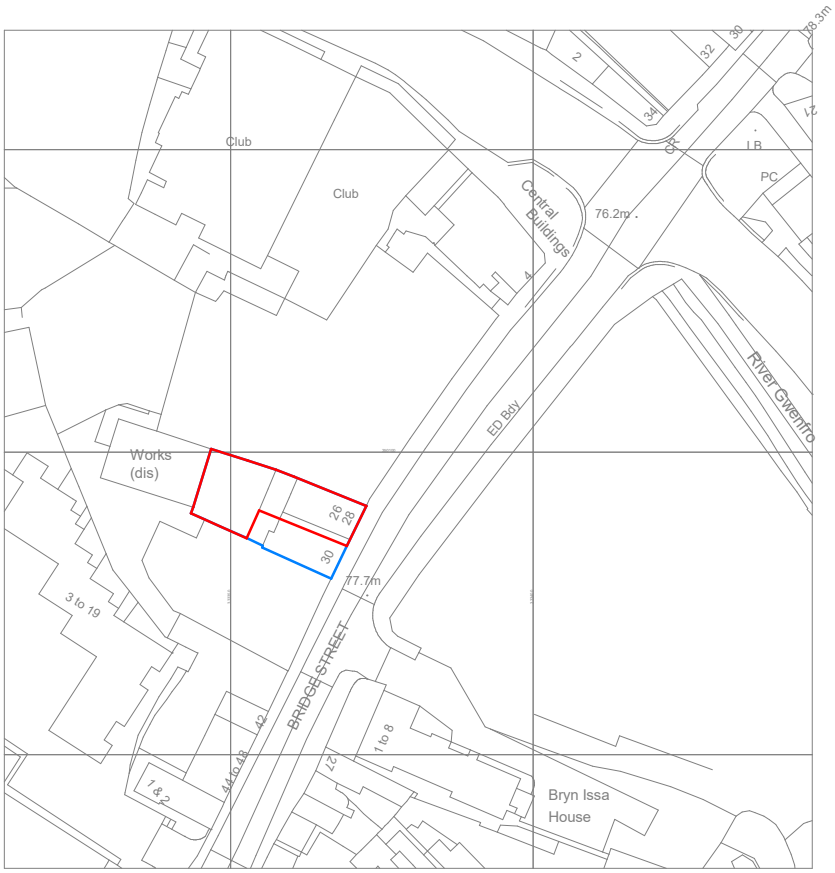

Ordnance Survey, (c) Crown Copyright 2024. All rights reserved. Licence number 100022432

Key

- Application Boundary
- Ownership Boundary

N

1 **Site_Location_Plan**

Scale: 1 : 1250

Project Name

Burton Buildings - Unit 26/28 Bridge Street

Drawing Title

Statutory_LPA_Site_Location_Plan

Drawing Number

BRS-AJO-00-ZZ-DR-A-7000

Project Number	Status	Revision
mdfx2412	A3 | Planning	P1