Plant Schedule

Trees

Number of Plants	Abbreviation	Species	Specification	Height	Girth	Density
6 -	A ca	Acer campestre	Heavy Standard: 5 brks: 3x: RB: Clear Stem minimum 200cm	350-425cm	12-14cm	Counted
13 -	A ca 'El'	Acer campestre 'Elsrijk'	Heavy Standard: 5 brks: 3x: RB: Clear Stem minimum 200cm	350-425cm	12-14cm	Counted
8 -	ACEOLMA	Acer platanoides 'Olmsted'	Heavy Standard: 5 brks: 3x: RB: Clear Stem 175-200cm	350-425cm	12-14cm	Counted
3 -	ALN GLU	Alnus glutinosa	Heavy Standard: 5 brks: 3x: RB: Clear Stem min. 200cm	350-425cm	12-14cm	Counted
14 -	A lam	Amelanchier lamarckii	Heavy Standard: 5 brks: 3x: RB: Clear Stem 175-200cm	300-350cm	12-14cm	Counted
2 -	BET PEN	Betula pendula	Extra Heavy Standard: 3x: RB: Clear Stem min. 200cm	450-500cm	18-20cm	Counted
12 -	B pub	Betula pubescens	Heavy Standard: 5 brks: 3x: RB: Clear Stem 175-200cm	350-425cm	12-14cm	Counted
7 -	C be 'F F'	Carpinus betulus 'Frans Fontaine'	Heavy Standard: 5 brks: 3x: RB: Clear Stem 175-200cm	350-425cm	12-14cm	Counted
10 -	PRU PAD	Prunus padus	Heavy Standard: 5 brks: 3x: RB: Clear Stem 175-200cm	350-425cm	12-14cm	Counted
4 -	PRUPADA	Prunus padus	Extra Heavy Standard: 3x: RB: Clear Stem min. 200cm	450-500cm	18-20cm	Counted
15 -	PRUPAAL	Prunus padus 'Albertii'	Heavy Standard: 5 brks: 3x: RB: Clear Stem 175-200cm	350-425cm	12-14cm	Counted
10 -	Q pe	Quercus petraea	Heavy Standard: 5 brks: 3x: RB: Clear Stem 175-200cm	350-425cm	12-14cm	Counted
3 -	QUE ROB	Quercus robur	Heavy Standard: 5 brks: 3x: RB: Clear Stem 175-200cm	350-425cm	12-14cm	Counted
3 -	S c	Salix caprea	Heavy Standard: 5 brks: 3x: RB: Clear Stem 175-200cm	350-425cm	12-14cm	Counted
Total :110 -						

Shrubs

Number of Plants	Abbreviation	Species	Specification	Height	Pot Size	Density	Area
192 -	BER NAN	Berberis thunbergii 'Atropurpurea Nana'	Branched: 4 brks: C	20-25cm	3L	4/m²	48m²
46 -	BRA SUN	Brachyglottis 'Sunshine'	Branched: 4 brks: C	30-40cm	3L	2/m²	20.2m²
7 -	CEA MOU	Ceanothus 'Blue Mound'	Branched: 5 brks: C		3L	3/m²	2.2m²
3 -	CEA REP	Ceanothus thyrsiflorus repens	Bushy: 5 brks: C		3L	3/m²	1m²
5 -	CHO PEA	Choisya 'Aztec Pearl'	Bushy: 5 brks: C	30-40cm	3L	3/m²	15.6m²
12 -	CHO SUN	Choisya ternata 'Sundance'	Bushy: 4 brks: C	30-40cm	3L	3/m²	3.5m²
4 -	CIS PIN	Cistus 'Silver Pink'	Bushy: 4 brks: C	20-30cm	3L	3/m²	1.2m²
3 -	COR ELE	Cornus alba 'Elegantissima'	Branched: 4 brks: C	40-60cm	3L	3/m²	10.9m²
18 -	COT PUR	Cotinus coggygria 'Royal Purple'	Branched: 3 brks: C	30-40cm	3L	3/m²	5.5m²
9 -	ELA EBB	Elaeagnus x ebbingei	Branched: 3 brks: C	30-40cm	3L	3/m²	2.7m²
151 -	ERI PIN	Erica carnea 'Springwood Pink'	Bushy: C		3L	5/m²	28.8m²
92 -	ERI WHI	Erica carnea 'Springwood White'	Bushy: C		3L	5/m²	17.3m²
190 -	EUO GAI	Euonymus fortunei 'Emerald Gaiety'	Bushy: 7 brks: C	20-30cm	3L	3/m²	58.7m²
14 -	EUO QUE	Euonymus fortunei 'Silver Queen'	Bushy: 5 brks: C	20-30cm	3L	4/m²	3.4m²
4 -	FUC POP	Fuchsia 'Mrs Popple'	Bushy: 5 brks: C	20-30cm	3L	3/m²	1.2m²
9 -	GEN LYD	Genista lydia	Bushy: 5 brks: C		3L	3/m²	2.8m²
87 -	HEB GLO	Hebe 'Autumn Glory'	Bushy: 5 brks: C	20-30cm	3L	3/m²	25.8m²
24 -	HEB GEM	Hebe 'Green Globe'	Bushy: 7 brks: C	15-20cm	3L	7/m²	3.4m²
69 -	HEB WIN	Hebe 'Mrs Winder'	Bushy: 5 brks: C	30-40cm	3L	3/m²	20.4m²
49 -	HEB RAK	Hebe rakaiensis	Bushy: 5 brks: C		3L	3/m²	14.2m²
29 -	HYD WAV	Hydrangea macrophylla 'Blue Wave'	Branched: 5 brks: C	40-60cm	5L	2/m²	12.8m²
13 -	HYD LIM	Hydrangea paniculata Little Lime	Branched: 3 brks: C	30-40cm	3L	3/m²	4.2m²
6 -	HYD BLU	Hydrangea serrata 'Bluebird'	Branched: 5 brks: C	40-60cm	5L	2/m²	3.6m²
32 -	LAV HID	Lavandula angustifolia 'Hidcote'	Bushy: 5 brks: C	20-30cm	3L	3/m²	8.9m²
9 -	LON PIL	Lonicera pileata	Bushy: 6 brks: C		3L	3/m²	2.8m²
36 -	MAH APO	Mahonia aquifolium 'Apollo'	Branched: 2 brks: C	20-30cm	3L	4/m²	8.7m²
93 -	PHO ROB	Photinia x fraseri 'Little Red Robin'	Bushy: 6 brks: C	30-40cm	3L	4/m²	21.7m²
6 -	PIE FLA	Pieris 'Forest Flame'	Bushy: 3 brks: C	30-40cm	3L	3/m²	1.8m²
51 -	POT ABB	Potentilla fruticosa 'Abbotswood'	Bushy: 4 brks: C		3L	3/m²	15.8m²
44 -	POT ELI	Potentilla fruticosa 'Elizabeth'	Bushy: 3 brks: C		2L	4/m²	10.4m²
8 -	PRU LUS	Prunus lusitanica	Bushy: 4 brks: C	30-40cm	3L	2/m²	3.3m²
23 -	SAN CHA	Santolina chamaecyparissus	Bushy: 7 brks: C	20-30cm	3L	5/m²	4.4m²
109 -	SKI RUB	Skimmia japonica 'Rubella'	Bushy: 3 brks: C	30-40cm	3L	4/m²	25.9m²
10 -	SPI PRI	Spiraea japonica 'Little Princess'	Bushy: 7 brks: C	20-30cm	3L	3/m²	2.9m²
14 -	VIB DAV	Viburnum davidii	Bushy: 3 brks: C	20-30cm	3L	3/m²	4.4m²
19 -	VIB PRI	Viburnum tinus 'Eve Price'	Bushy: 4 brks: C	30-40cm	3L	2/m²	7.6m²
12 -	VIN MAJ	Vinca major	Several Shoots: 3 brks: C		3L	3/m²	3.6m²
Total :1554 -							Total :428.7m²

Herbaceous

Number of Plants	Abbreviation	Species	Specification	Height	Pot Size	Density	Area
23 -	ALC MOL	Alchemilla mollis	Full Pot: C		3L	3/m²	7.1m²
20 -	AST FAN	Astilbe 'Fanal'	Full Pot: C		3L	4/m²	4.4m²
14 -	AST GRA	Astilbe 'Granat'	Full Pot: C		3L	4/m²	3.4m²
47 -	BER COR	Bergenia cordifolia	Full Pot: C		3L	5/m²	8.8m²
33 -	ECH MAG	Echinacea purpurea 'Magnus'	Full Pot: C		3L	4/m²	3.1m²
10 -	EUP ROB	Euphorbia amygdaloides robbiae	Full Pot: C		3L	5/m²	1.9m²
54 -	GER BLU	Geranium 'Johnson's Blue'	Full Pot: C		3L	4/m²	12.5m²
55 -	GER ALB	Geranium macrorrhizum 'Album'	Full Pot: C		3L	4/m²	12.4m²
35 -	HEU RUF	Heuchera 'Chocolate Ruffles'	Full Pot: C		3L	4/m²	8.2m²
123 -	HEU MAR	Heuchera 'Marmalade'	Full Pot: C		3L	4/m²	29m²
23 -	HEU PUR	Heuchera micrantha "Palace Purple'	Full Pot: C		3L	4/m²	5.1m²
12 -	RUD GOL	Rudbeckia fulgida sullivantii 'Goldsturm'	Full Pot: C		3L	4/m²	2.7m²
7 -	SAL TRI	Salvia officinalis 'Tricolor'	Full Pot: C		3L	4/m²	1.6m²
Total :436 -							Total :100.4m²

Formal Hedge

Number	Abbreviation	Species	Specification	Height	Pot Size	Density	Length
5380 -	PRU LUY	Prunus laurocerasus 'Otto Luyken'	Bushy: 3 brks: C	20-40cm	2L	5/m	1066m
							Total :1066m

Hawthorn Hedgerow

Number	Abbreviation	Species	Specification	Height	Density	Length
872 -	C mon	Crataegus monogyna	1+1 :Transplant - seed raised :B	60-80cm	0.3Ctr Double Staggered at 0.3m offset	130.5m
492 -	FAGSY	Fagus sylvatica			5/m	97.6m
						Total :228.1m

Grass Areas

Area	Seed Mix Name	Seed Mix Supplier	Density
929.4m²	RE3	Germinal	5g/m²
349.6m²	WF19	Germinal	2g/m²
Total :1279m²			

Native Shrub Mix

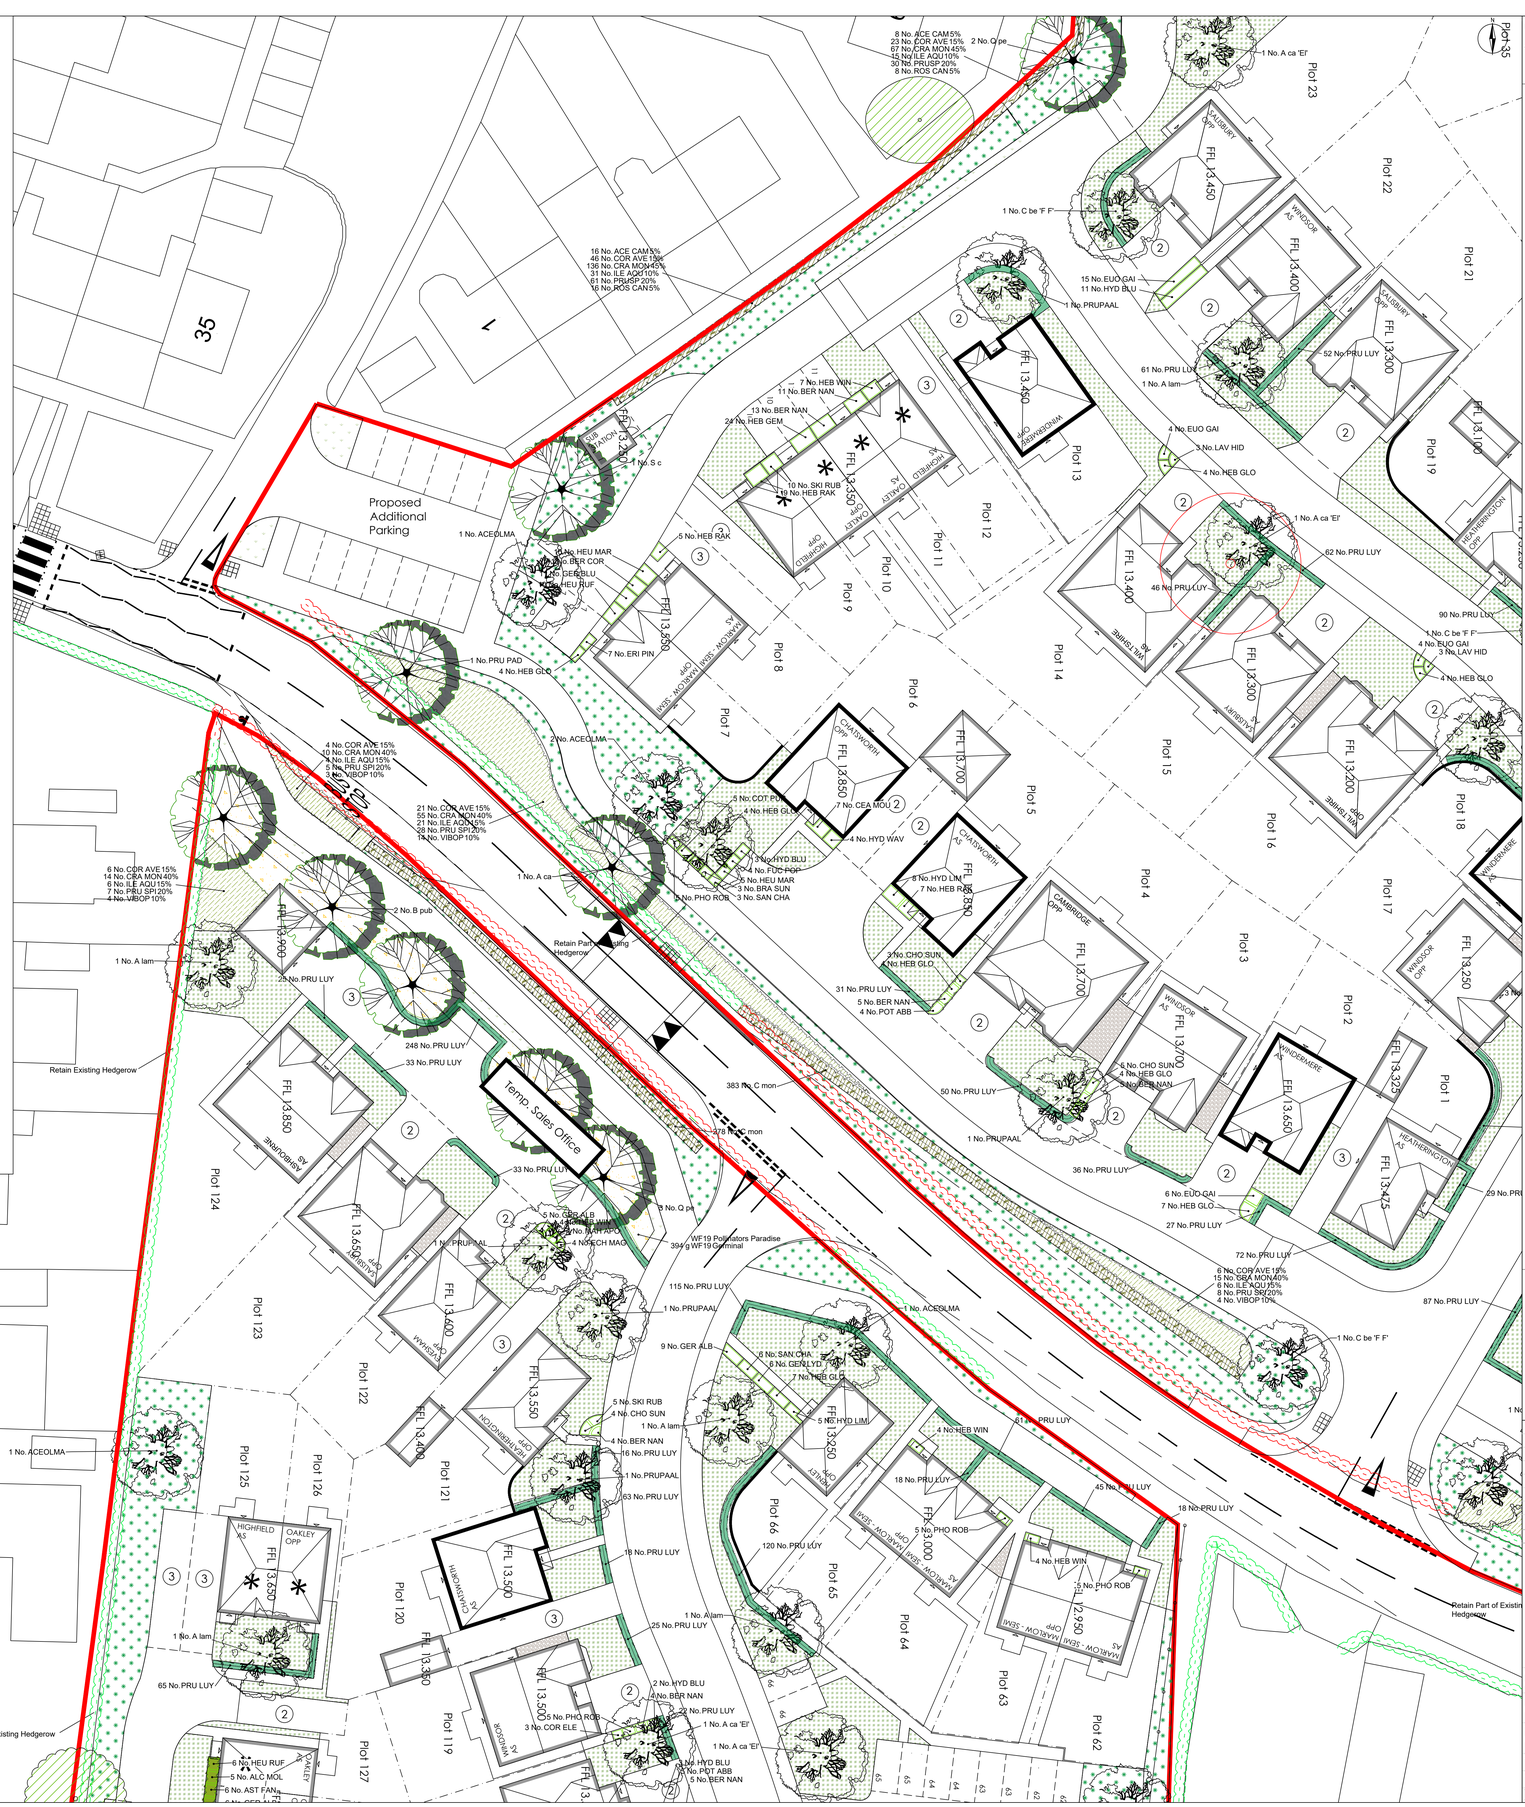
Number	Abbreviation	Species	Specification	Height	Pot Size	Density	Percentage Contribution	Area
79 -	COR AVE	Corylus avellana	1+2: Transplant - seed raised: Branched: 3 brks: B	60-80cm		1Ctr	15%	75.1m²
203 -	CRA MON	Crataegus monogyna	1+1: Transplant - seed raised: B	60-80cm		1Ctr	40%	200.2m²
79 -	ILE AQU	Ilex aquifolium	Leader with Laterals: C	40-60cm	3L	1Ctr	15%	75.1m²
104 -	PRU SPI	Prunus spinosa	1+1: Transplant - seed raised: Branched: 2 brks: B	60-80cm		1Ctr	20%	100.1m²
54 -	VIBOP	Viburnum opulus	1+2: Transplant - seed raised: Branched: 3 brks: B	60-80cm		1Ctr	10%	49.9m²
Total :519 -								Total :500.4m²

Native Hedgerow Mix

Number	Abbreviation	Species	Specification	Height	Density	Percentage Contribution	Length
75 -	ACE CAM	Acer campestre	1+1: Transplant - seed raised: B	60-80cm	0.3Ctr Double Staggered at 0.3m offset	5%	10.8m
219 -	COR AVE	Corylus avellana	1+2: Transplant - seed raised: Branched: 3 brks: B	60-80cm	0.3Ctr Double Staggered at 0.3m offset	15%	32.4m
652 -	CRA MON	Crataegus monogyna	1+1: Transplant - seed raised: B	60-80cm	0.3Ctr Double Staggered at 0.3m offset	45%	97.5m
147 -	ILE AQU	Ilex aquifolium	1+0: Seedlings: GE	20-40cm	0.3Ctr Double Staggered at 0.3m offset	10%	21.6m
292 -	PRUSP	Prunus spinosa	1+1: Transplant - seed raised: B	60-80cm	0.3Ctr Double Staggered at 0.3m offset	20%	43.3m
75 -	ROS CAN	Rosa canina	1+1: Transplant - seed raised: Branched: 3 brks: B	60-80cm	0.3Ctr Double Staggered at 0.3m offset	5%	10.8m
Total :1460 -							Total :216.4m

Landscape Layout Key:

- Site Boundary
- Existing trees and hedgerows to be retained and protected during the works.
- Existing trees to be removed
- Proposed ornamental planting on 400mm depth of topsoil with 75mm bark mulch.
- Proposed native tree planting, tree pit and double staking as detailed in the specification.
- Small ornamental tree/ large shrub planting, tree pit and double staking as detailed in the specification.
- Proposed single or mixed native hedgerow planted in a double staggered row at 0.3m centres and 0.3 offset. Bare root transplants with shelter guard tubes and stakes.
- Proposed single/ mixed native species formal hedge planted in a single row at 0.2 centres. Container transplants.
- Front gardens to be turfed on 150mm topsoil.
- Public open space to be sown with Germinal AberSustain mix, or similar approved, to be sown at a rate of 40g/m2 on 150mm topsoil.
- Public open space to be sown with Germinal Eco Species Rich Lawn mix, or similar approved, to be sown at a rate of 10g/m2 on 150mm topsoil.
- Native tree / shrub planting to be planted as 60-80cm whip planting at 1m centres, for additional wildlife habitat.
- Wildflower seeding, Germinal RE3 River Floodplain / Water Meadow (MG8 Grassland), to the existing water course to public open space to be sown at 5g/m2.
- Wildflower seeding, WF19 Pollinators Paradise, to the public open space to be sown at 2g/m2.


Proposed Additional Parking
Tempo Soles Office
Retain Part of Existing Hedgerow
Retain Existing Hedgerow
Plot 1
Plot 2
Plot 3
Plot 4
Plot 5
Plot 6
Plot 7
Plot 8
Plot 9
Plot 10
Plot 11
Plot 12
Plot 13
Plot 14
Plot 15
Plot 16
Plot 17
Plot 18
Plot 19
Plot 21
Plot 22
Plot 23
Plot 35
Plot 62
Plot 63
Plot 64
Plot 65
Plot 66
Plot 119
Plot 120
Plot 121
Plot 122
Plot 123
Plot 124
Plot 125
Plot 126
Plot 127
8 No. ACE CAM 5%
23 No. COR AVE 15%
67 No.CRA MON 45%
15 No.ILE AQU 10%
30 No. PRUSP 20%
8 No.ROS CAN 5%
2 No. Q pe
1 No. A ca 'El'
1 No. C be 'F F'
15 No. EUO GAI
11 No. HYD BLU
1 No. PRUPAAL
61 No. PRU LUY
1 No. A lam
52 No. PRU LUY
4 No. EUO GAI
3 No. LAV HID
4 No. HEB GLO
62 No. PRU LUY
46 No. PRU LUY
90 No. PRU LUY
4 No. BUD GAI
3 No. LAV HID
4 No. HEB GLO
16 No. ACE CAM 5%
46 No. COR AVE 15%
136 No. CRA MON 45%
31 No. ILE AQU 10%
61 No. PRUSP 20%
16 No. ROS CAN 5%
7 No. HEB WIN
11 No. BER NAN
13 No. BER NAN
24 No. HEB GEM
No. S c
10 No. SKI RUB
10 No. HEB RAK
5 No. HEB RAK
No. HEU MAR
No. BER COR
No. GER BLU
No. HEU RUF
7 No. ERI PIN
1 No. PRU PAD
4 No. HEB GLO
1 No. ACEOLMA
4 No. COR AVE 15%
10 No. CRA MON 40%
5 No. ILE AQU 15%
5 No. PRU SPI 20%
1 No. VIBOP 10%
2 No. ACEOLMA
21 No. COR AVE 15%
55 No. CRA MON 40%
21 No. ILE AQU 15%
28 No. PRU SPI 20%
1 No. VIBOP 10%
6 No. COR AVE 15%
14 No. CRA MON 40%
6 No. ILE AQU 15%
7 No. PRU SPI 20%
4 No. VIBOP 10%
1 No. A ca
2 No. B pub
1 No. A lam
25 No. PRU LUY
248 No. PRU LUY
33 No. PRU LUY
5 No. PHO ROB
3 No. COR ELE
6 No. HEU RUF
5 No. ALC MOL
6 No. AST FAN
383 No. C mon
478 No. C mon
33 No. PRU LU
5 No. Q pe
5 No. GER ALB
4 No. HYD BLU
4 No. MAH APO
4 No. ECH MAG
1 No. PRUPAAL
WF19 Pollinators Paradise
394 g WF19 Germinal
115 No. PRU LUY
1 No. PRUPAAL
9 No. GER ALB
1 No. ACEOLMA
6 No. COR AVE 15%
15 No. CRA MON 45%
6 No. ILE AQU 15%
8 No. PRU SPI 20%
4 No. VIBOP 10%
1 No. C be 'F F'
87 No. PRU LUY
6 No. SAN CHA
6 No. GER LYD
7 No. HEB GLO
5 No. SKI RUB
4 No. CHO SUN
1 No. A lam
4 No. BER NAN
16 No. PRU LUY
1 No. PRUPAAL
63 No. PRU LUY
5 No. HYD LIM
4 No. HEB WIN
81 No. PRU LUY
18 No. PRU LUY
5 No. PHO ROB
120 No. PRU LUY
45 No. PRU LUY
18 No. PRU LUY
4 No. HEB WIN
5 No. PHO ROB
1 No. A lam
25 No. PRU LUY
2 No. HYD BLU
4 No. BER NAN
22 No. PRU LUY
1 No. A ca 'El'
1 No. A ca 'El'
2 No. HYD BLU
No. POT ABB
5 No. BER NAN
65 No. PRU LUY
6 No. HEU RUF
5 No. ALC MOL
6 No. AST FAN
8 No. HYD LIM
7 No. HEB RAK
3 No. CHO SUN
4 No. HEB GLO
31 No. PRU LUY
5 No. BER NAN
4 No. POT ABB
50 No. PRU LUY
1 No. PRUPAAL
36 No. PRU LUY
6 No. EUO GAI
7 No. HEB GLO
27 No. PRU LUY
72 No. PRU LUY
29 No. PR
1 N
FFL 13.450
FFL 13.400
FFL 13.500
FFL 13.550
FFL 13.600
FFL 13.650
FFL 13.700
FFL 13.850
FFL 13.900
FFL 13.950
FFL 13.300
FFL 13.250
FFL 13.200
FFL 13.150
FFL 13.100
FFL 13.050
FFL 13.000
FFL 12.950
FFL 13.325
FFL 13.375
FFL 18.850
FFL 18.700
FFL 13.350
FFL 13.450
FFL 13.
CHATSWORTH AS
WINDSOR AS
WINDSOR Opp
CAMBRIDGE Opp
CHATSWORTH Opp
WINDSOR AS
WINDSOR Opp
SALISBURY Opp
SALISBURY AS
WINDSOR Opp
WINDSOR AS
WINDSOR Opp
WINDSOR AS
WINDSOR Opp
WINDSOR