
© Crown copyright 2024 , OS licence number: 100060972.

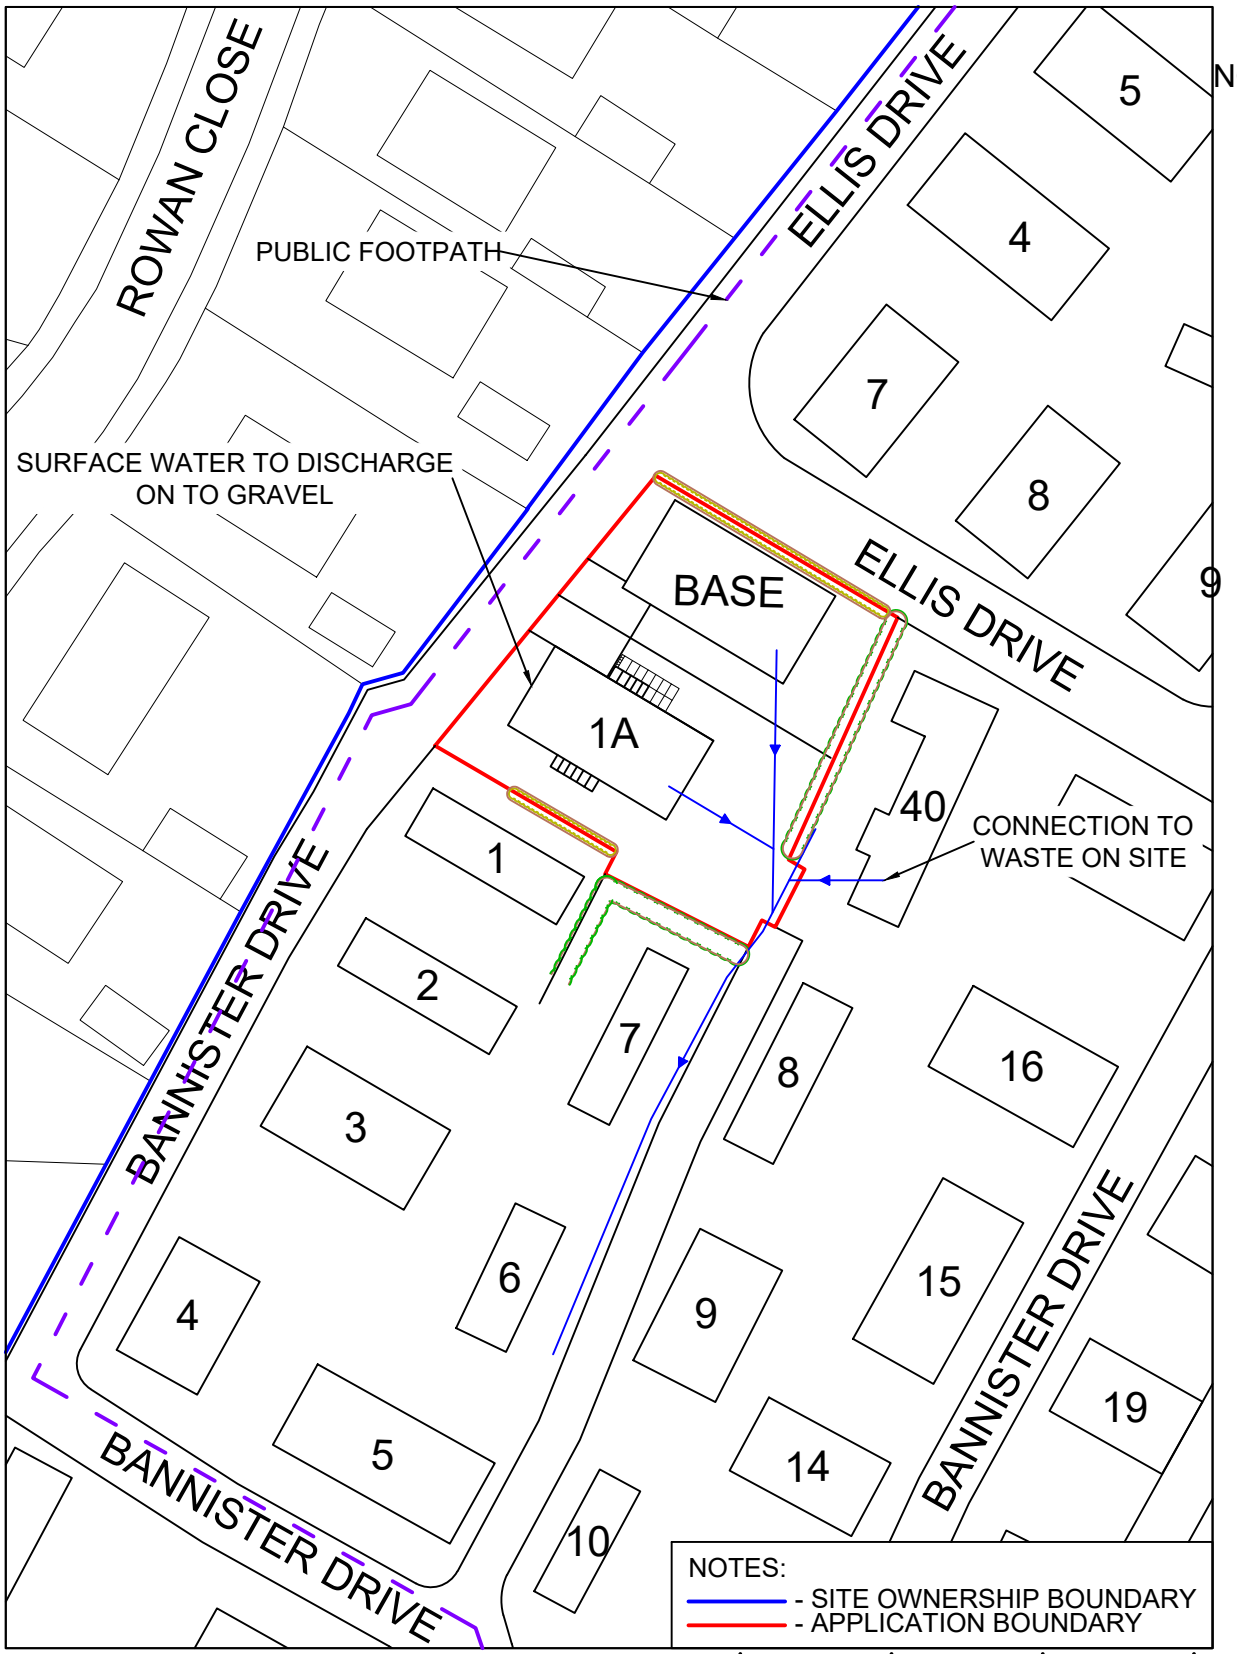

1:500 SCALE (PAPER SIZE A4)

TITLE: OAKFIELD PARK - CURRENT BLOCK PLAN		SCALE: 1-500 @ A4
PROJECT: OAKFIELD PARK, GRESFORD ROAD, LLAY, WREXHAM, LL12 0NP		DATE: 13/05/2024
DRAWING NO: OP100524	SHEET 1 OF 1	DRAWN: M.S.H