= AREA FOR APPLICATION: LLA/14/148/61**

= AREA FOR APPLICATION: LLA/14/861/62**


= AREA FOR APPLICATION:LLA/5293**

= APPLICATION BOUNDARY: LLA/14676**

= EXISTING FOOTPATH**

= PROPOSED PUBLIC DIVERSION**

= PROPOSED PUBLIC FOOTPATH**

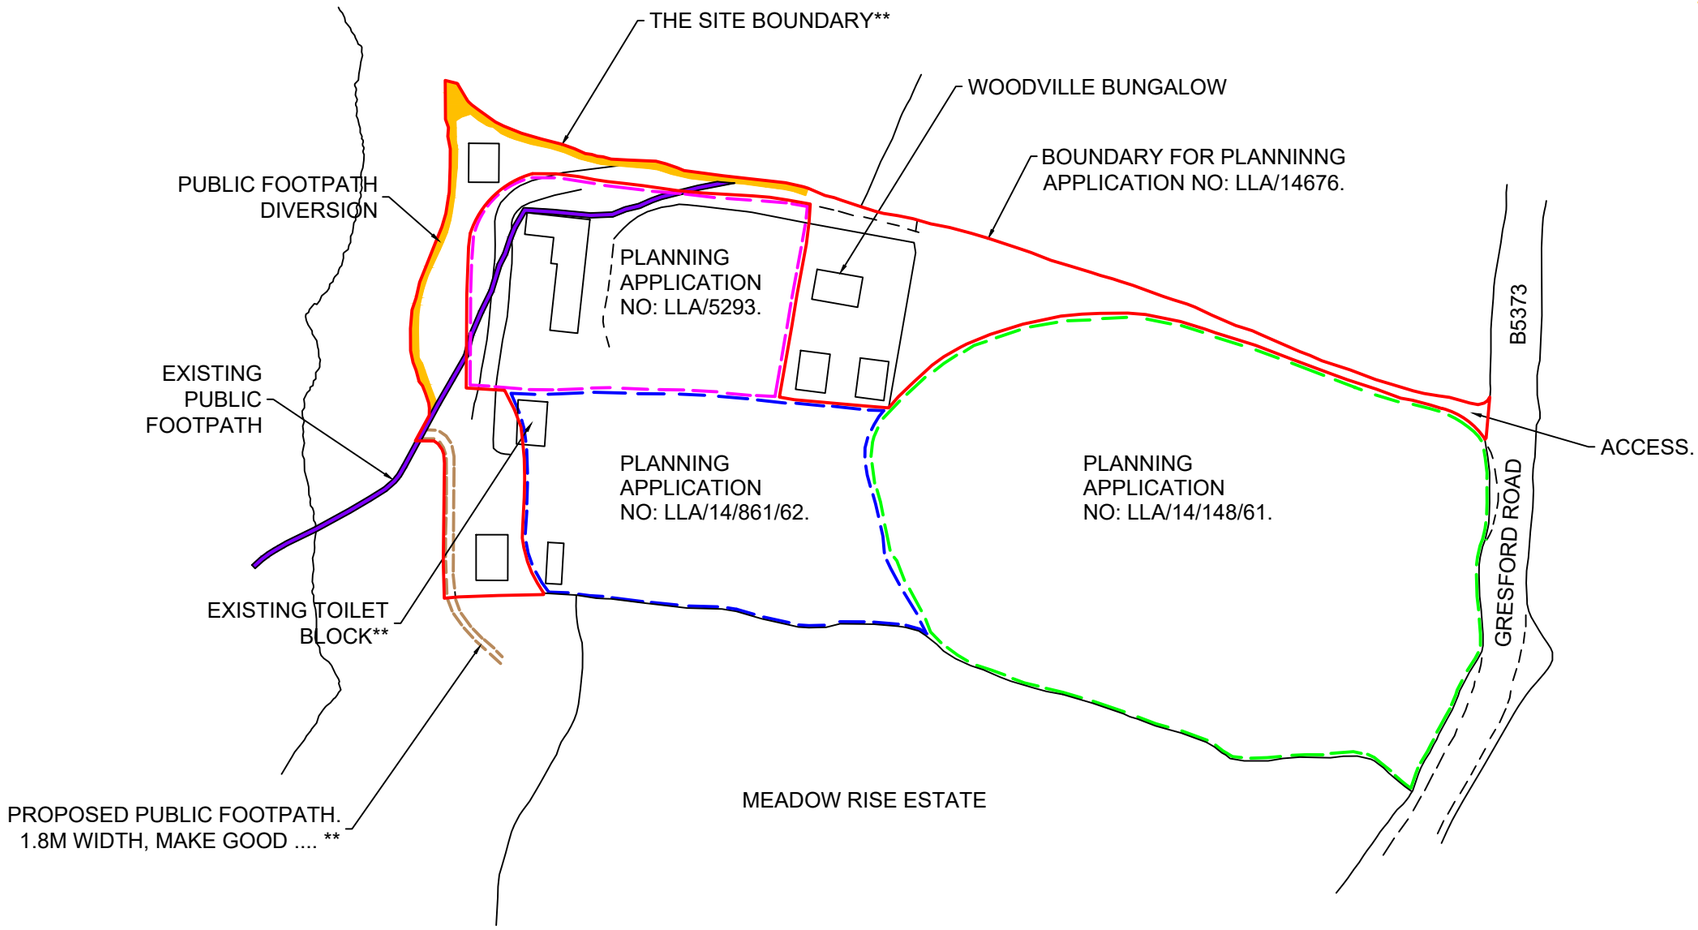

(PERIMETER FENCE .... HIGH. POST AND .... INSIDE SITE. FOOTPATH WHERE .... FORMED WITH ....)**

NORTH

TITLE: OAKFIELD PARK - ATTEMPTED RECREATION OF PLAN ATTACHED TO APPLICATION NO: LLA/14676.		SCALE: 1:1250 @ A3.	NOTES: ** = INTERPRETATION OF TEXT FROM THE ORIGINAL PLAN ATTACHED TO APPLICATION NUMBER: LLA/14676 DUE TO ILLEGIBLE TEXT.
PROJECT: OAKFIELD PARK, GRESFORD ROAD, LLAY, LL12 0NL.		DATE: 19/04/2024	
DRAWING NO: OP190424	SHEET 1 0F 1	DRAWN: M.S.H	

0 — 75M

1:1250 SCALE (PAPER SIZE A3)