
© Crown copyright 2024 , OS licence number: 100060972.

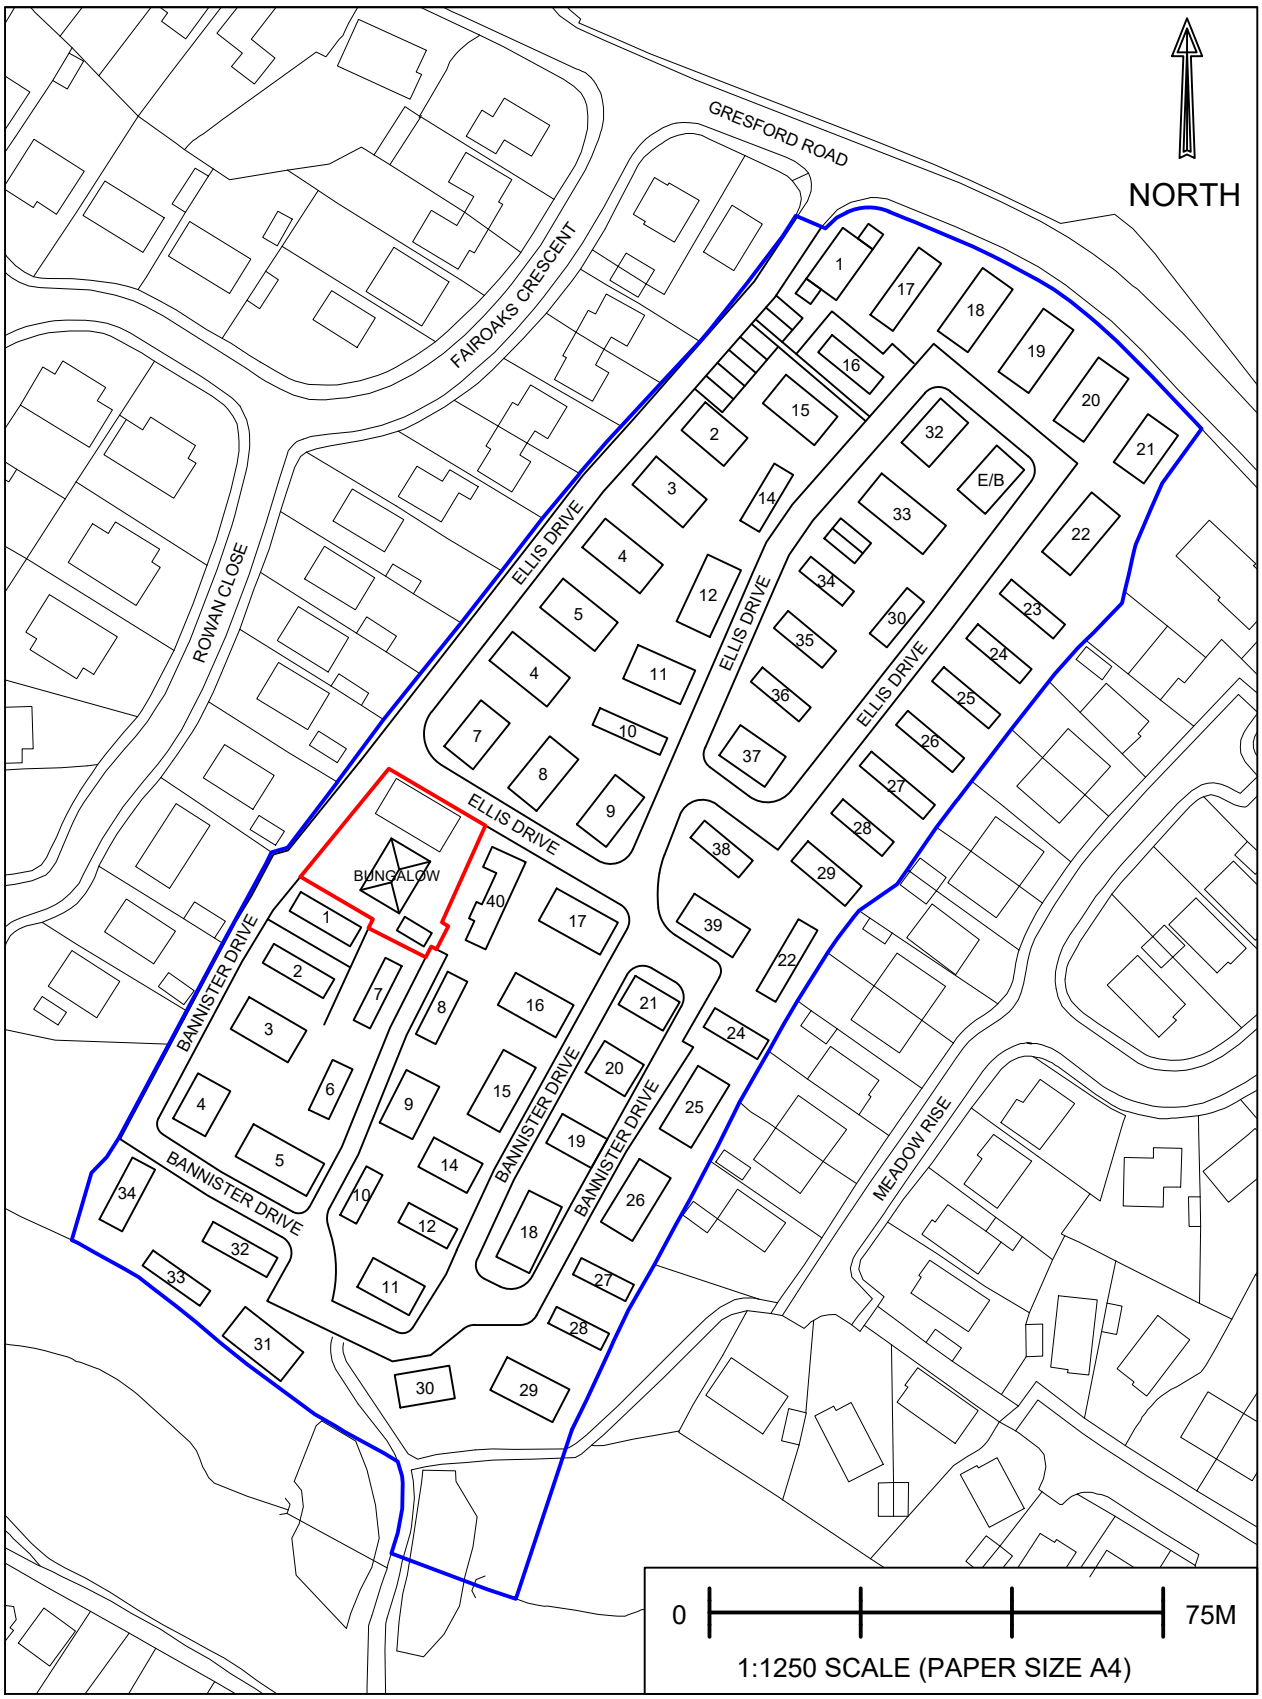

TITLE: OAKFIELD PARK - SITE LOCATION PLAN		SCALE: 1-1250 @ A4
PROJECT: OAKFIELD PARK, GRESFORD ROAD, LLAY WREXHAM, LL12 0NP		DATE: 13/05/2024
DRAWING NO: OP090524	SHEET 1 OF 1	DRAWN: M.S.H