
676

14676

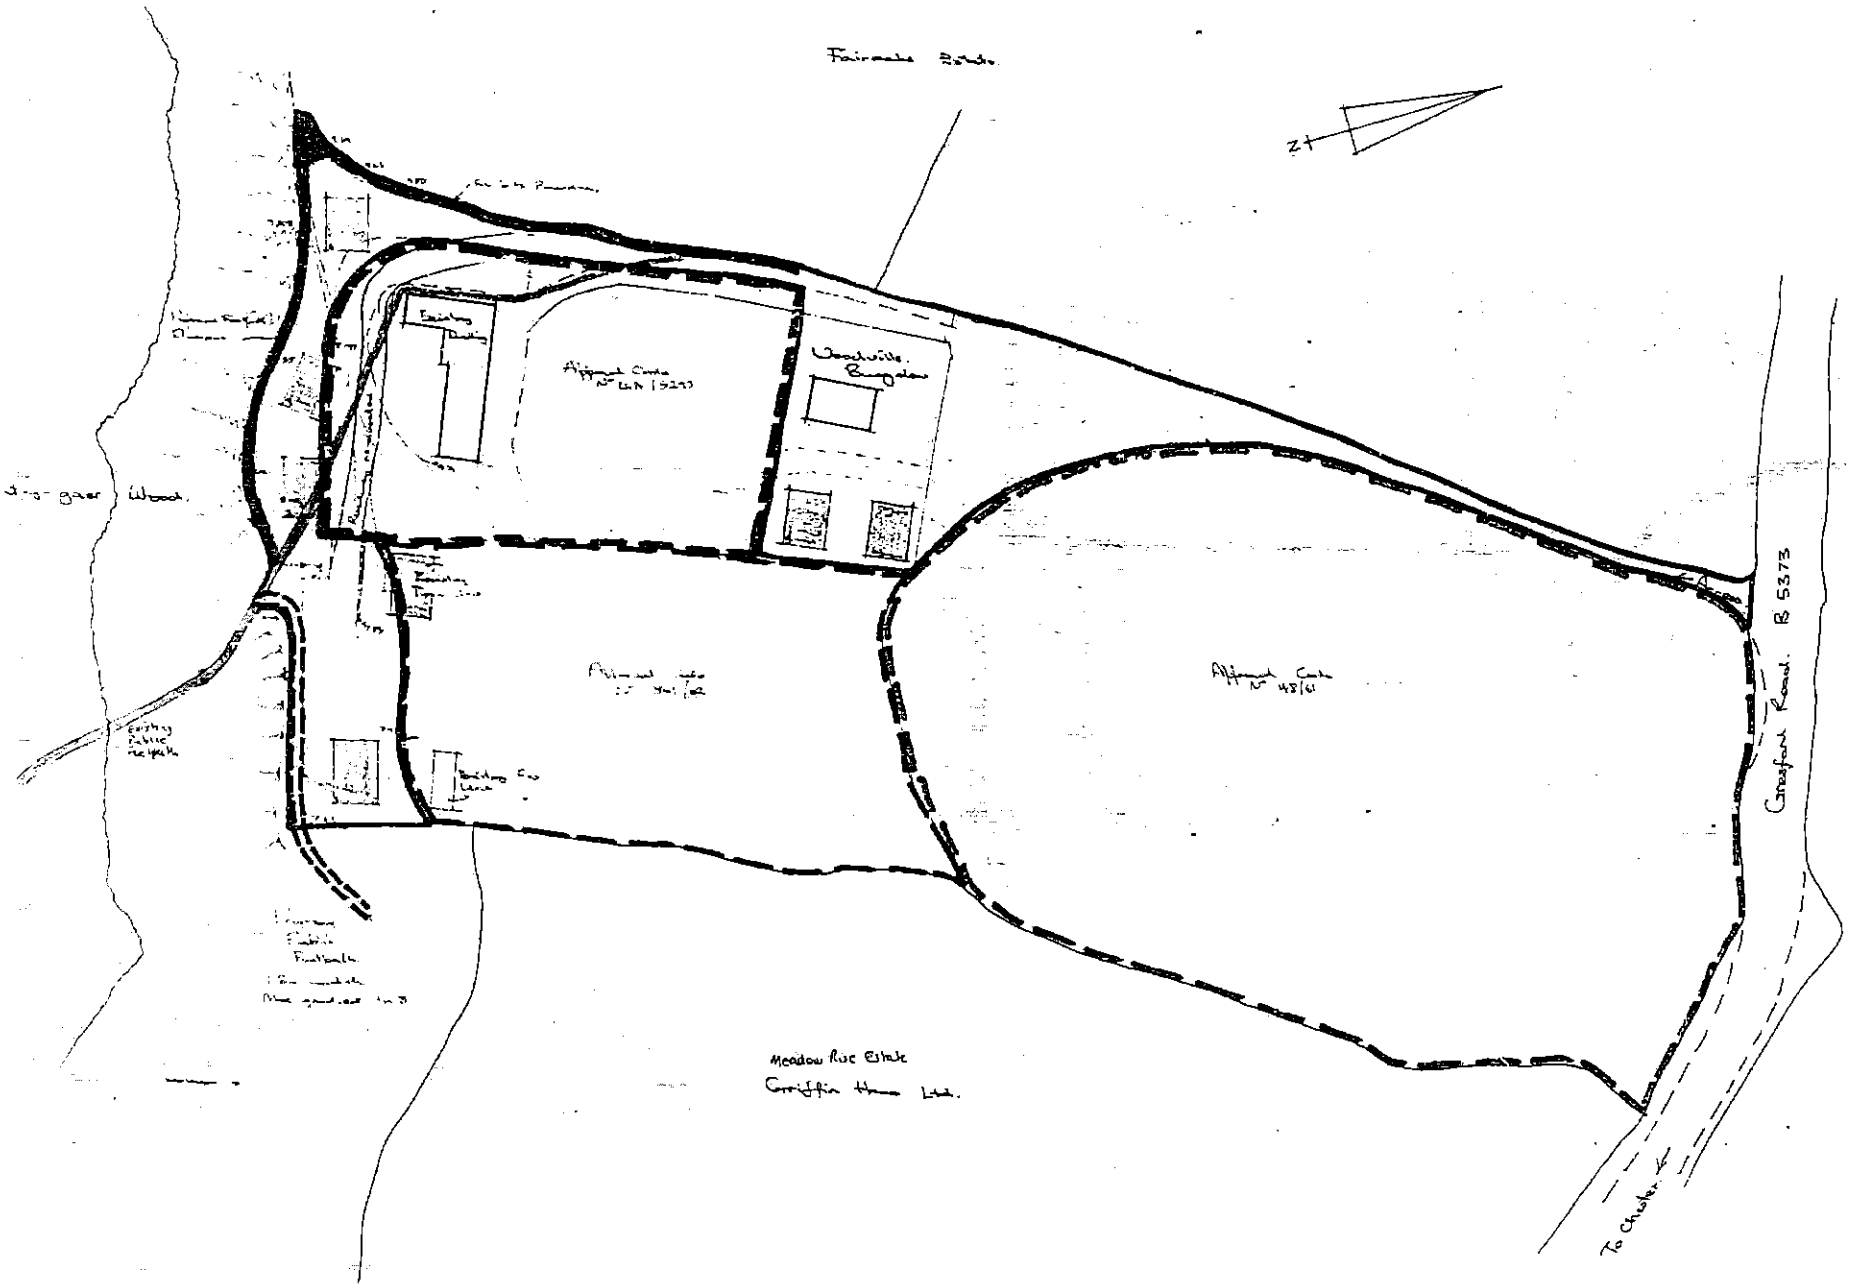

Notes.

Provision of cul
Units and P
Oakfield Home
for A J Bu
(Includes for
footpath)

CHARLI
- SURVEYORS - DES