
861/62

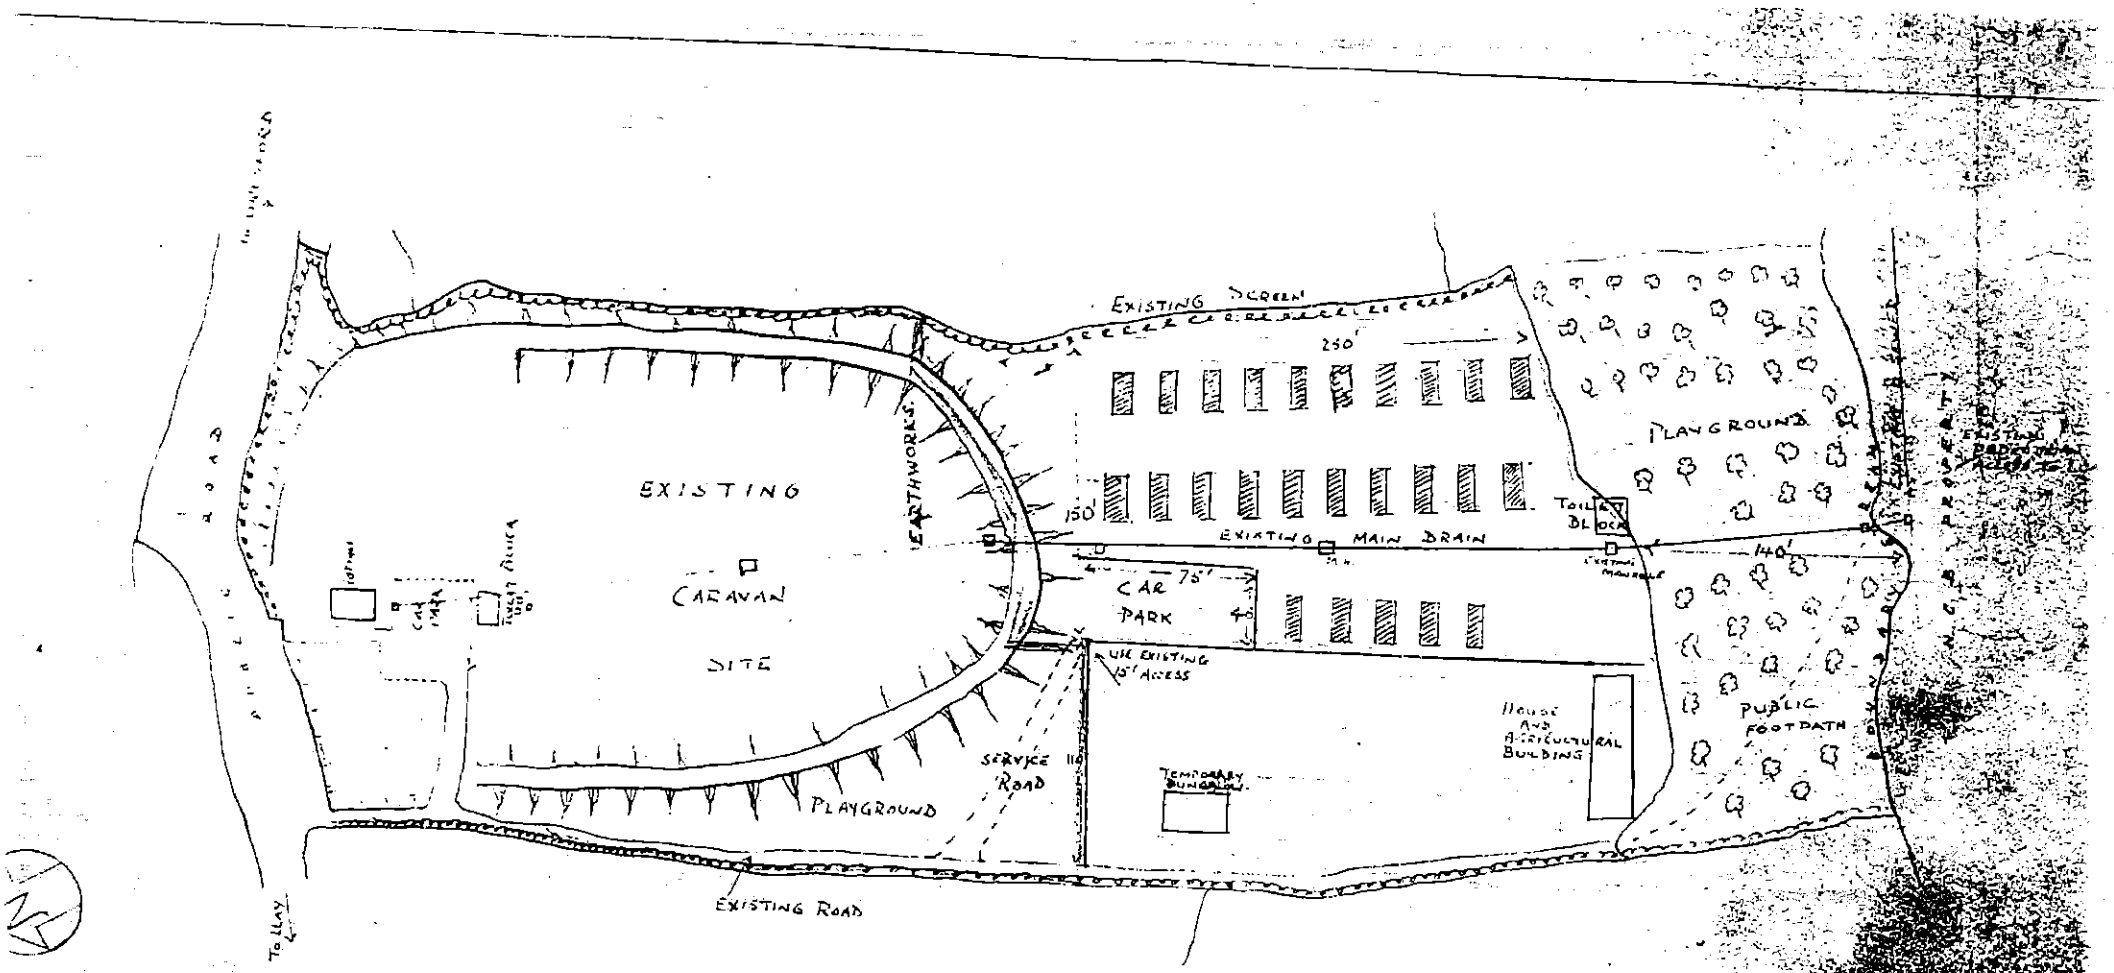

PROPOSED CARAVAN SITE AT OAKFIELD COTTAGE

LLAY, WREXHAM, DENBIGHSHIRE

SCALE 1/1250