
A PROJECT FOR

Proposed Community Hub

Rossett Community Hub, The Green, Rossett, LL12 0EY

CONDITION DISCHARGE PLANNING

Project No. 2119 23.05.2024

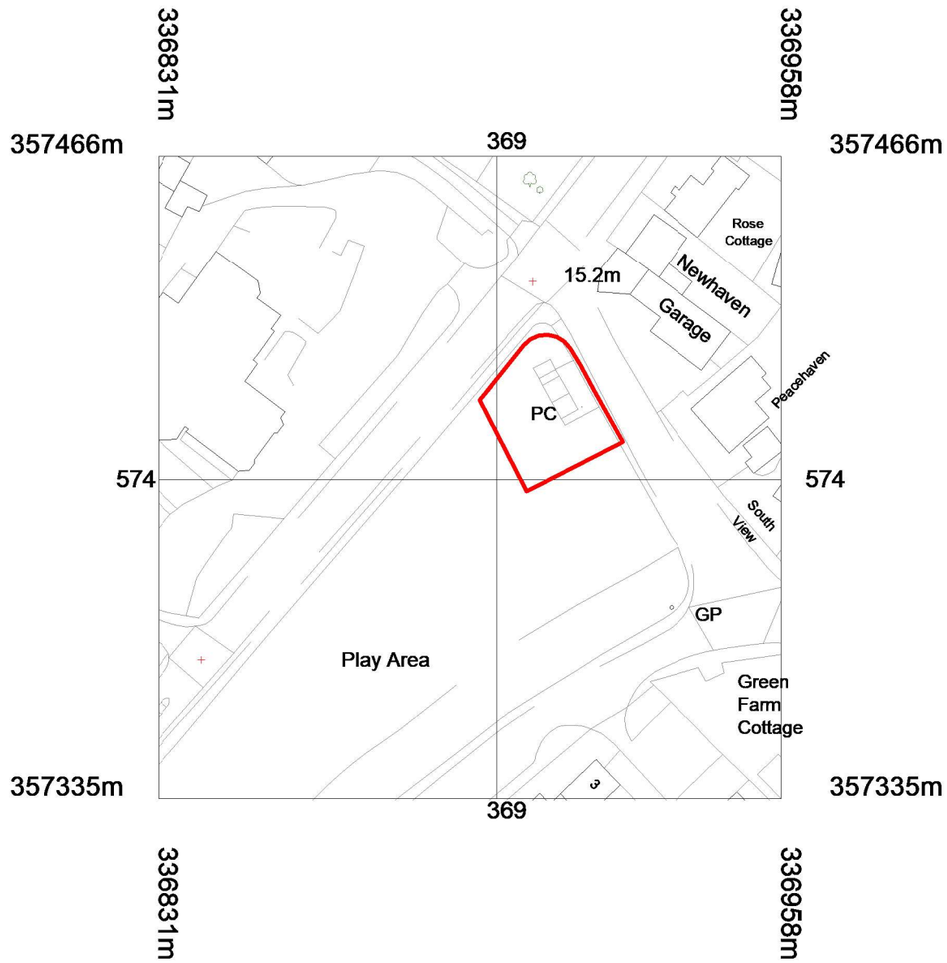

Scale 1 : 1250

0 12.5 25 62.5 125 m

Revision Schedule

Revision Number	Revision Description	Revision Date	Issued by

JAR Architecture & Design Ltd, Design Loft, 9 Castle Street, Conwy, LL32 8AY TEL:01492 572767
www.jararchitecture.co.uk

PROJECT ADDRESS	Rossett Community Hub, The Green, Rossett, LL12 0EY
STATUS	CONDITION DISCHARGE
PURPOSE OF ISSUE	PLANNING
PROJECT	Proposed Community Hub
SHEET	Location Plan
CLIENT	HWB YR ORSEDD
Date	23.05.2024
Project number	2119
Scale (@ A3)	1 : 1250
Drawn by	RS
Checked by	N/a
DRAWING NUMBER	DOC-001
REV	

N

23/05/2024 14:37:42