
Afondale, Pentre Street, LL12 0NF.

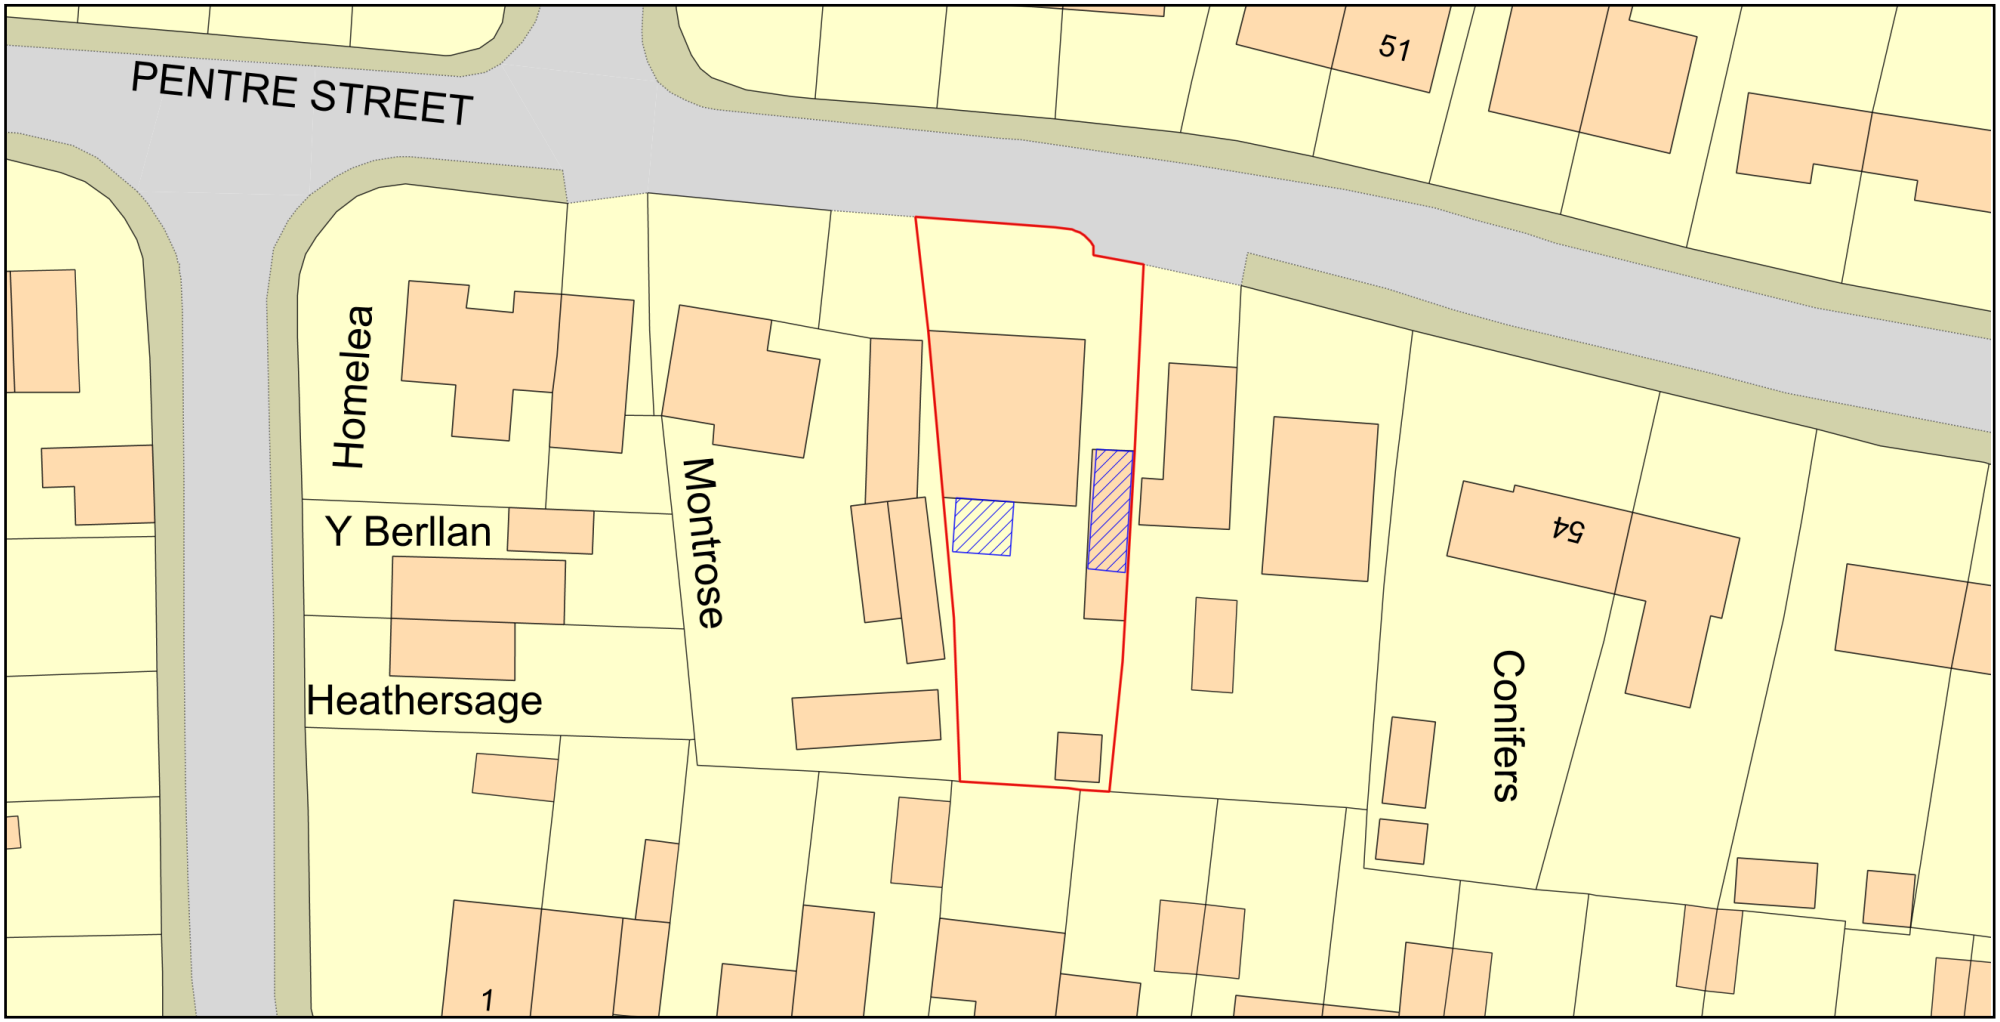

ReQuestaPlan

Plan Produced for: S. Parker

Date Produced: 07 May 2024

Plan Reference Number: TQRQM24128123002978

Scale: 1:500 @ A4

© Crown copyright and database rights 2023 OS 100042766