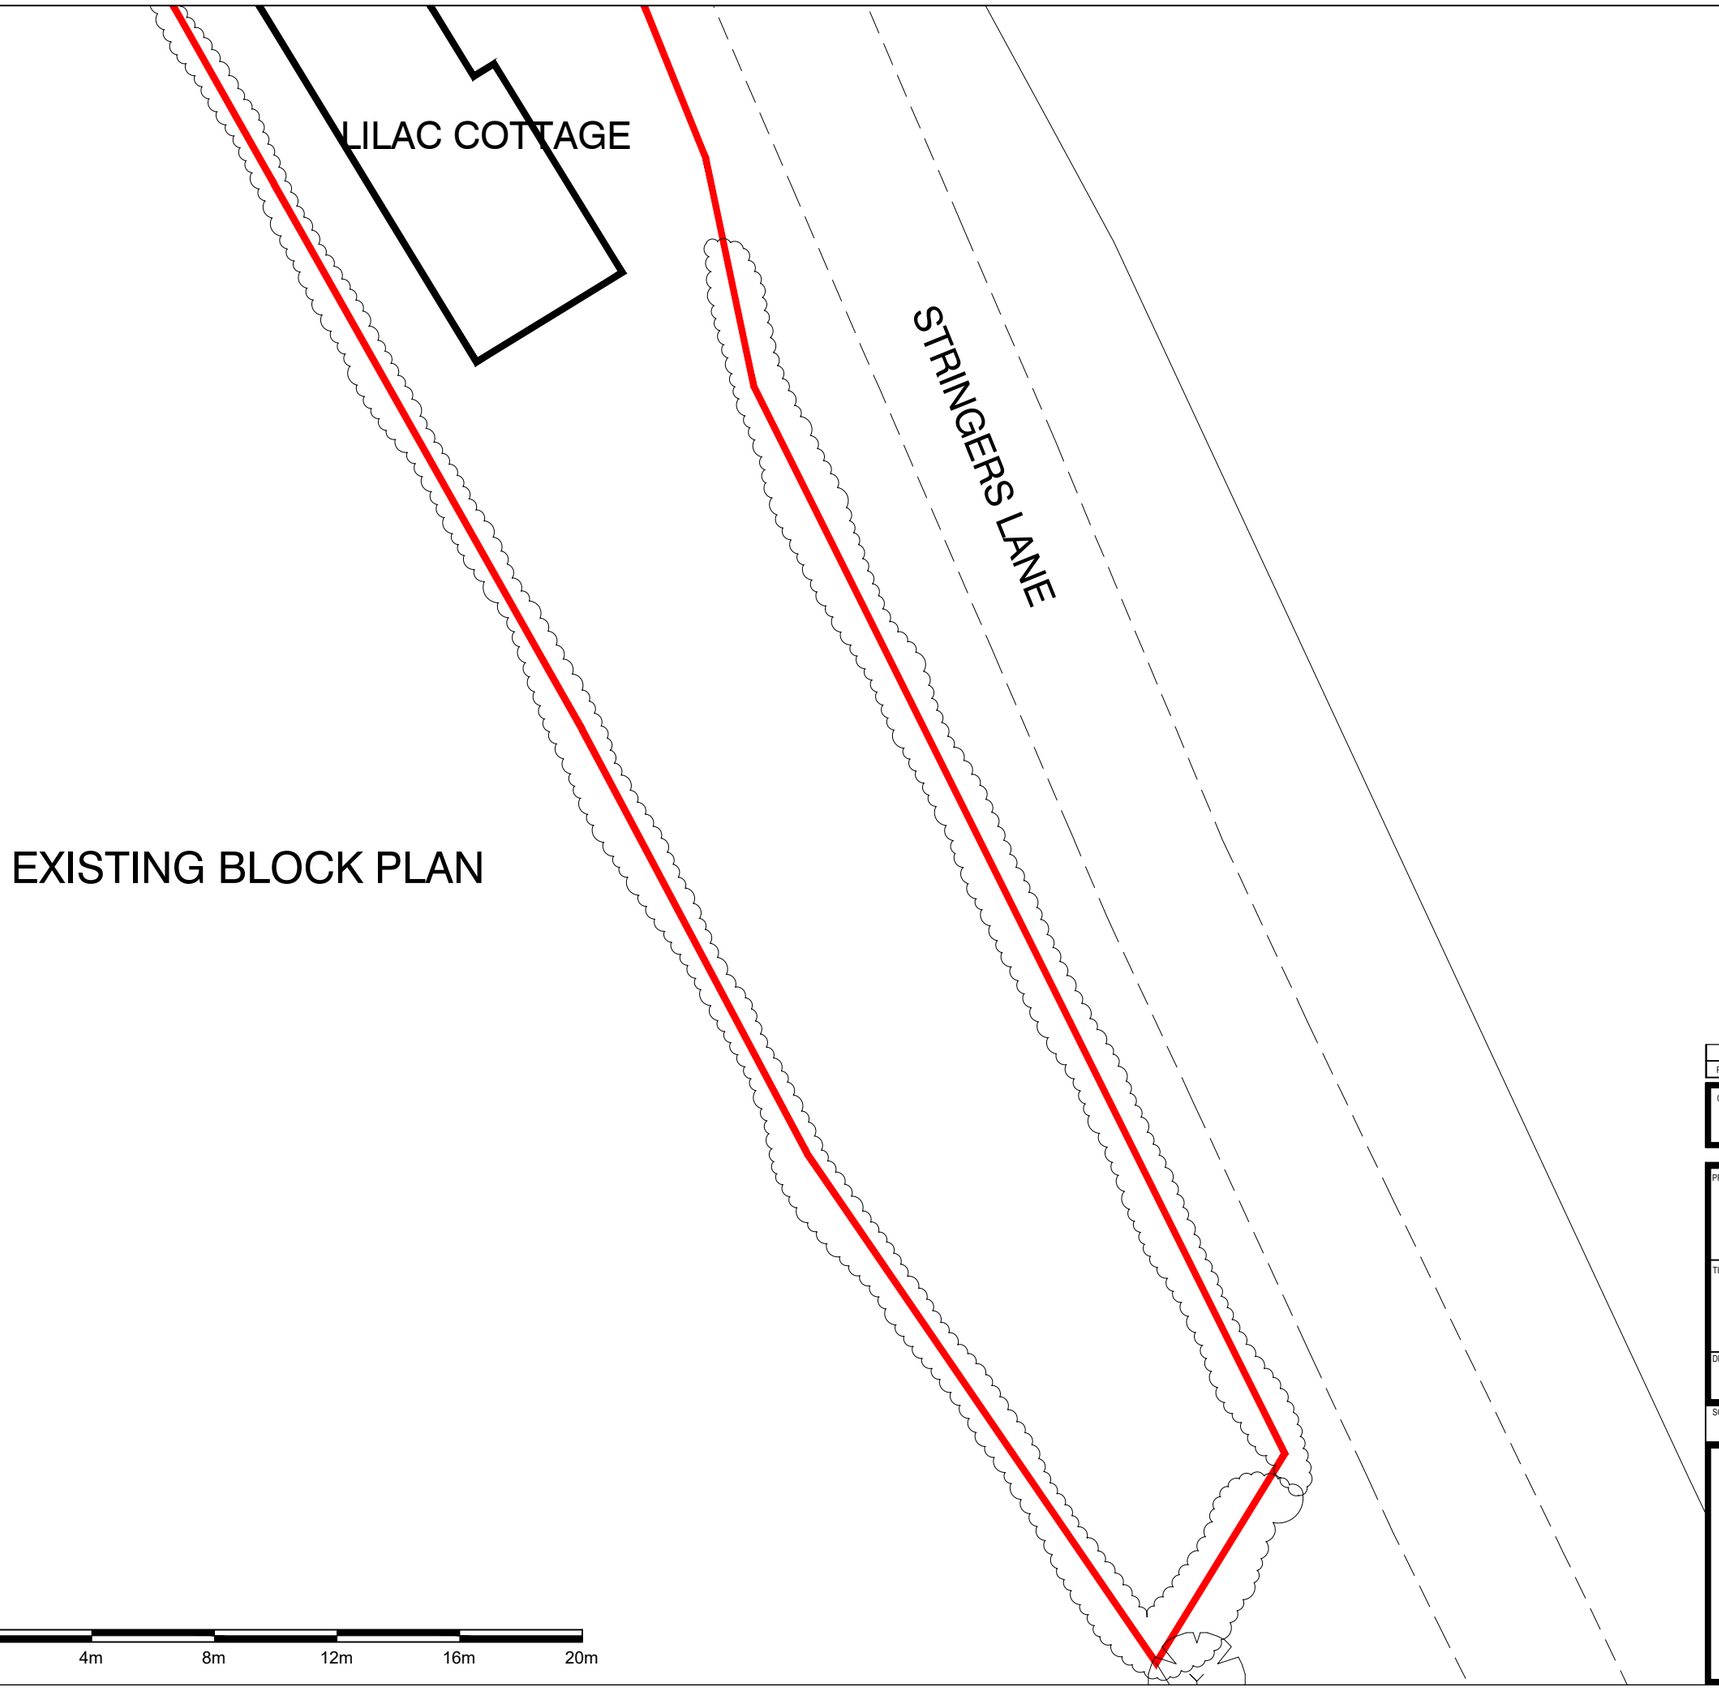


EXISTING BLOCK PLAN

1:200

4m 0 4m 8m 12m 16m 20m

REV	DATE	DESCRIPTION

CLIENT:
MR J. CROES

PROJECT:
PROPOSED DOUBLE GARAGE WITH ACCESS TO LILAC COTTAGE, STRINGERS LANE, ROSSETT. LL12 0AP

TITLE:
EXISTING BLOCK PLAN

DRAWING No: DG 20/16/02

REV:

SCALE @ A3:	DRAWN:	REV:	DATE:
1:200	D. GRIFFITHS		15.02.2024

DG DESIGN SERVICES LIMITED

Office: 2 Dovedale Road, Hoylake, Wirral, CH47 3AW
Mobile: 07887 875039
Email: dgdesigns@hotmail.co.uk
Website: www.dgdesignservices.co.uk