
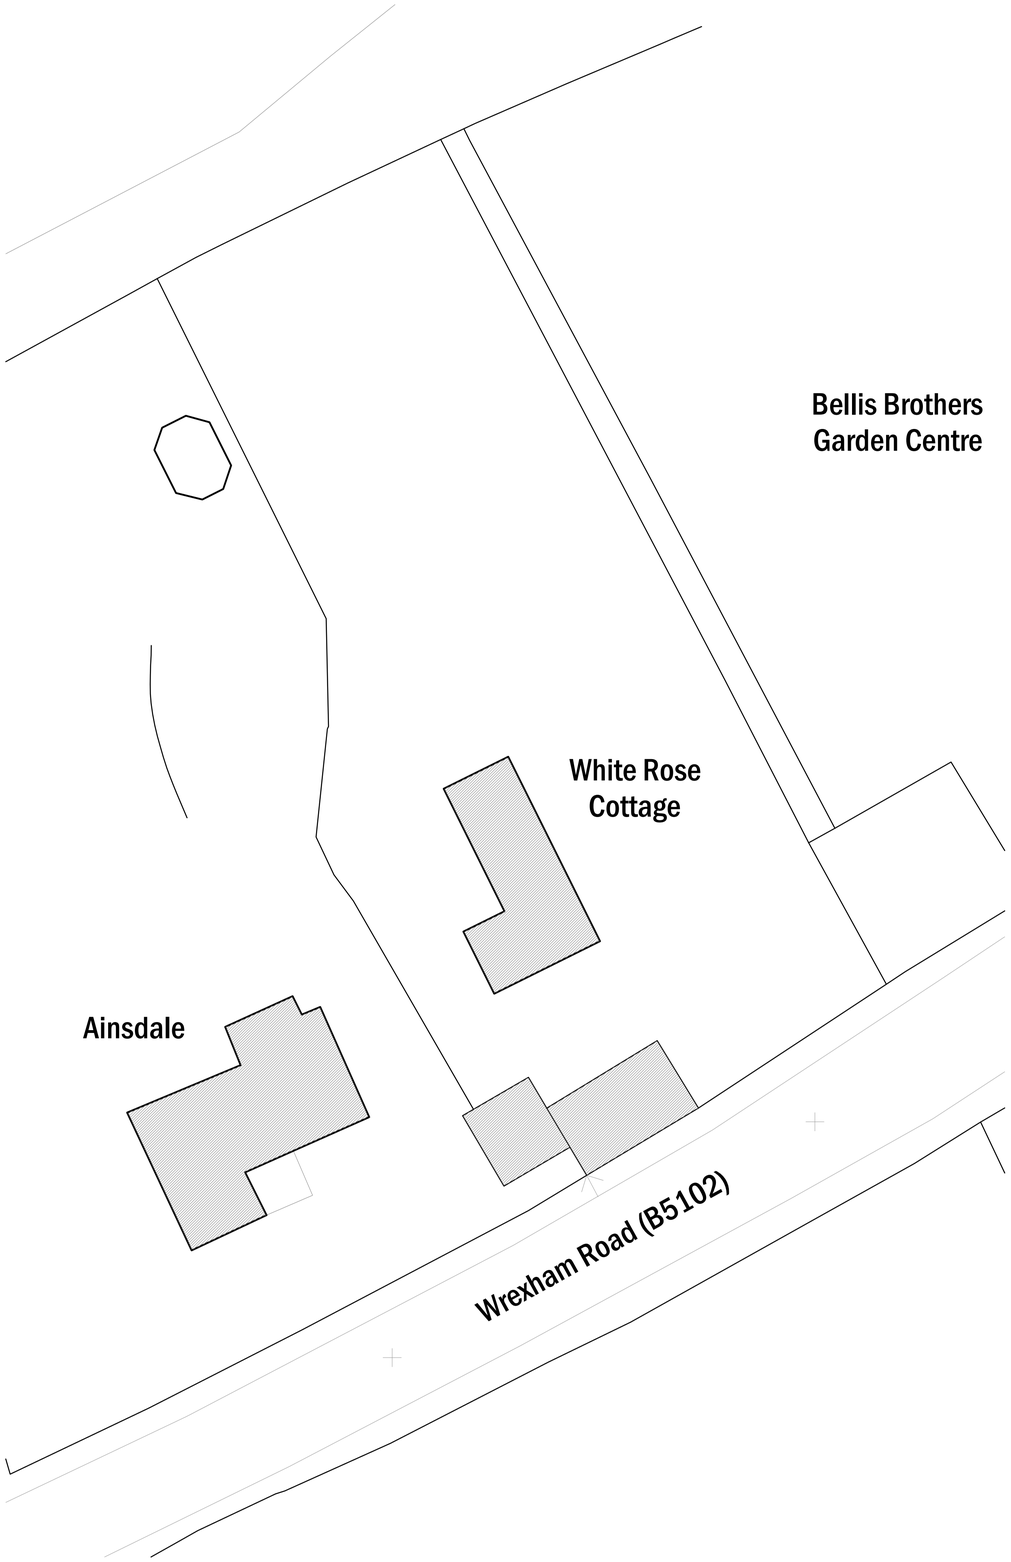


Block Plan as Existing.

Scale 1-200.
0 m. 10 m.

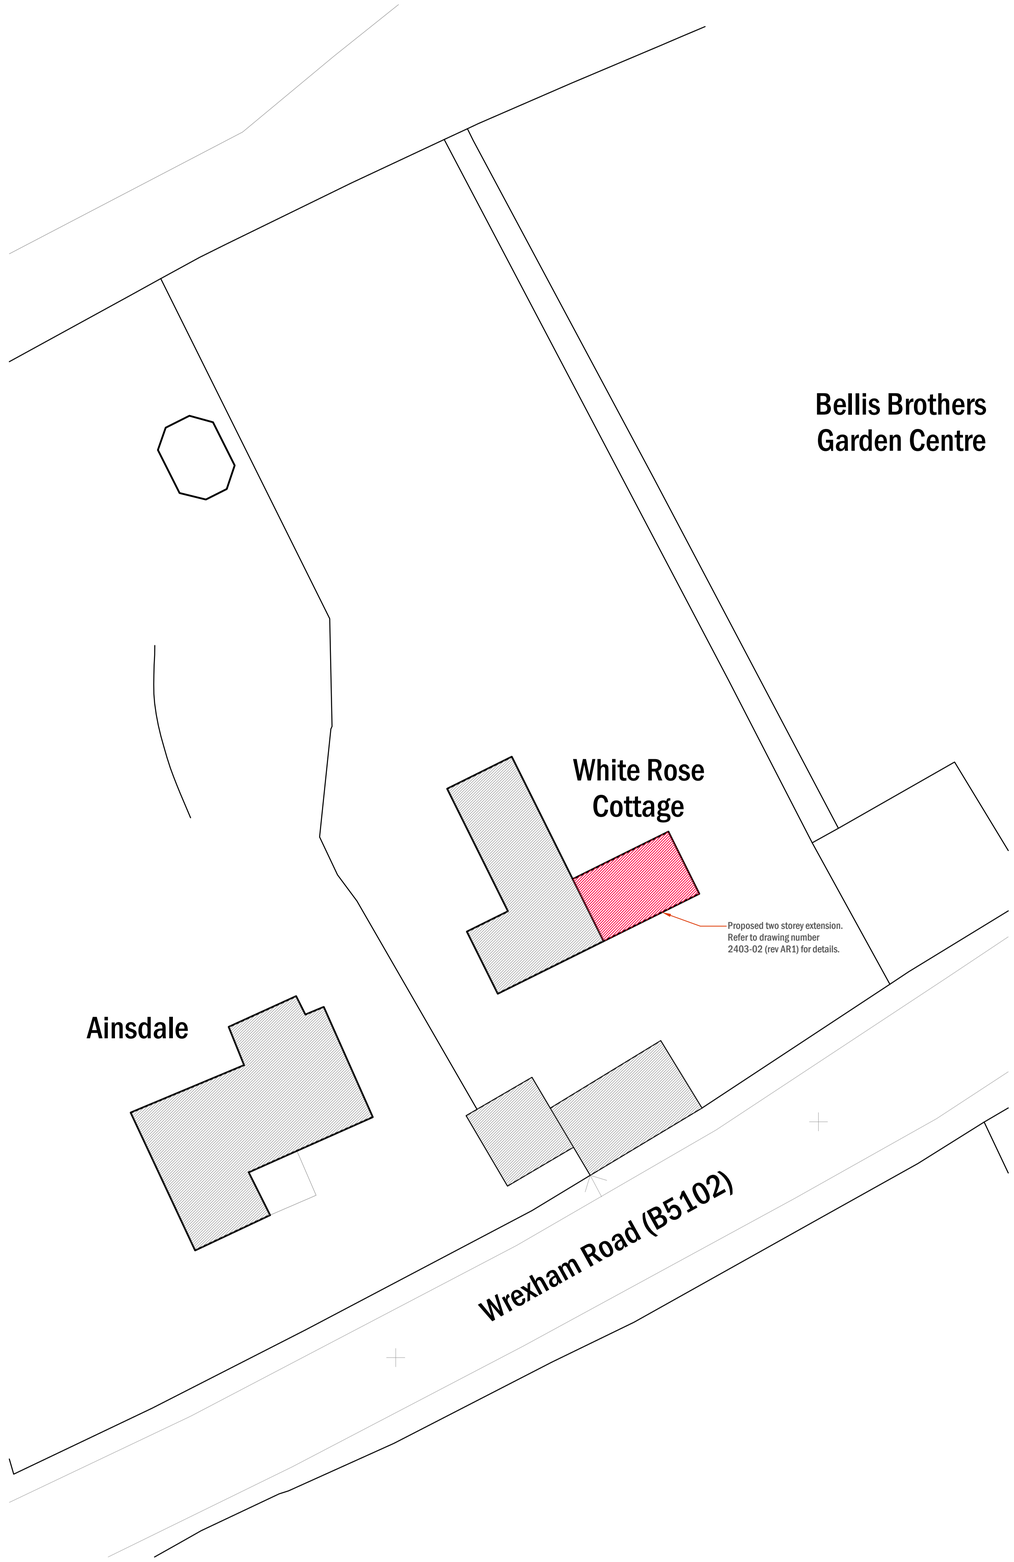

Block Plan as Proposed.

Scale 1-200.
0 m. 10 m.

This drawing has been produced using information from Ordnance Survey digital data.

Crown copyright 2024.
All rights reserved.

Not to be reproduced without permission.

Licence Number 100022432.

North.



Site Location Plan.

Scale 1-2500.
0 m. 10 m.

Planning Issue.
May 2024.

Rev	Date	Notes
AR1	20-05-24	Planning Issue.

PROJECT
Proposed Alterations/Extensions.
at:
White Rose Cottage,
Wrexham Road,
Holt,
LL13 9YU.

DRAWING TITLE
Site Location Plan.

SCALE AT A1	DATE
1-200 & 2500 @A1	20-05-24

DRAWING NUMBER	REVISION
2403-SLP	AR1