
4 Wynne Terrace Site Plan

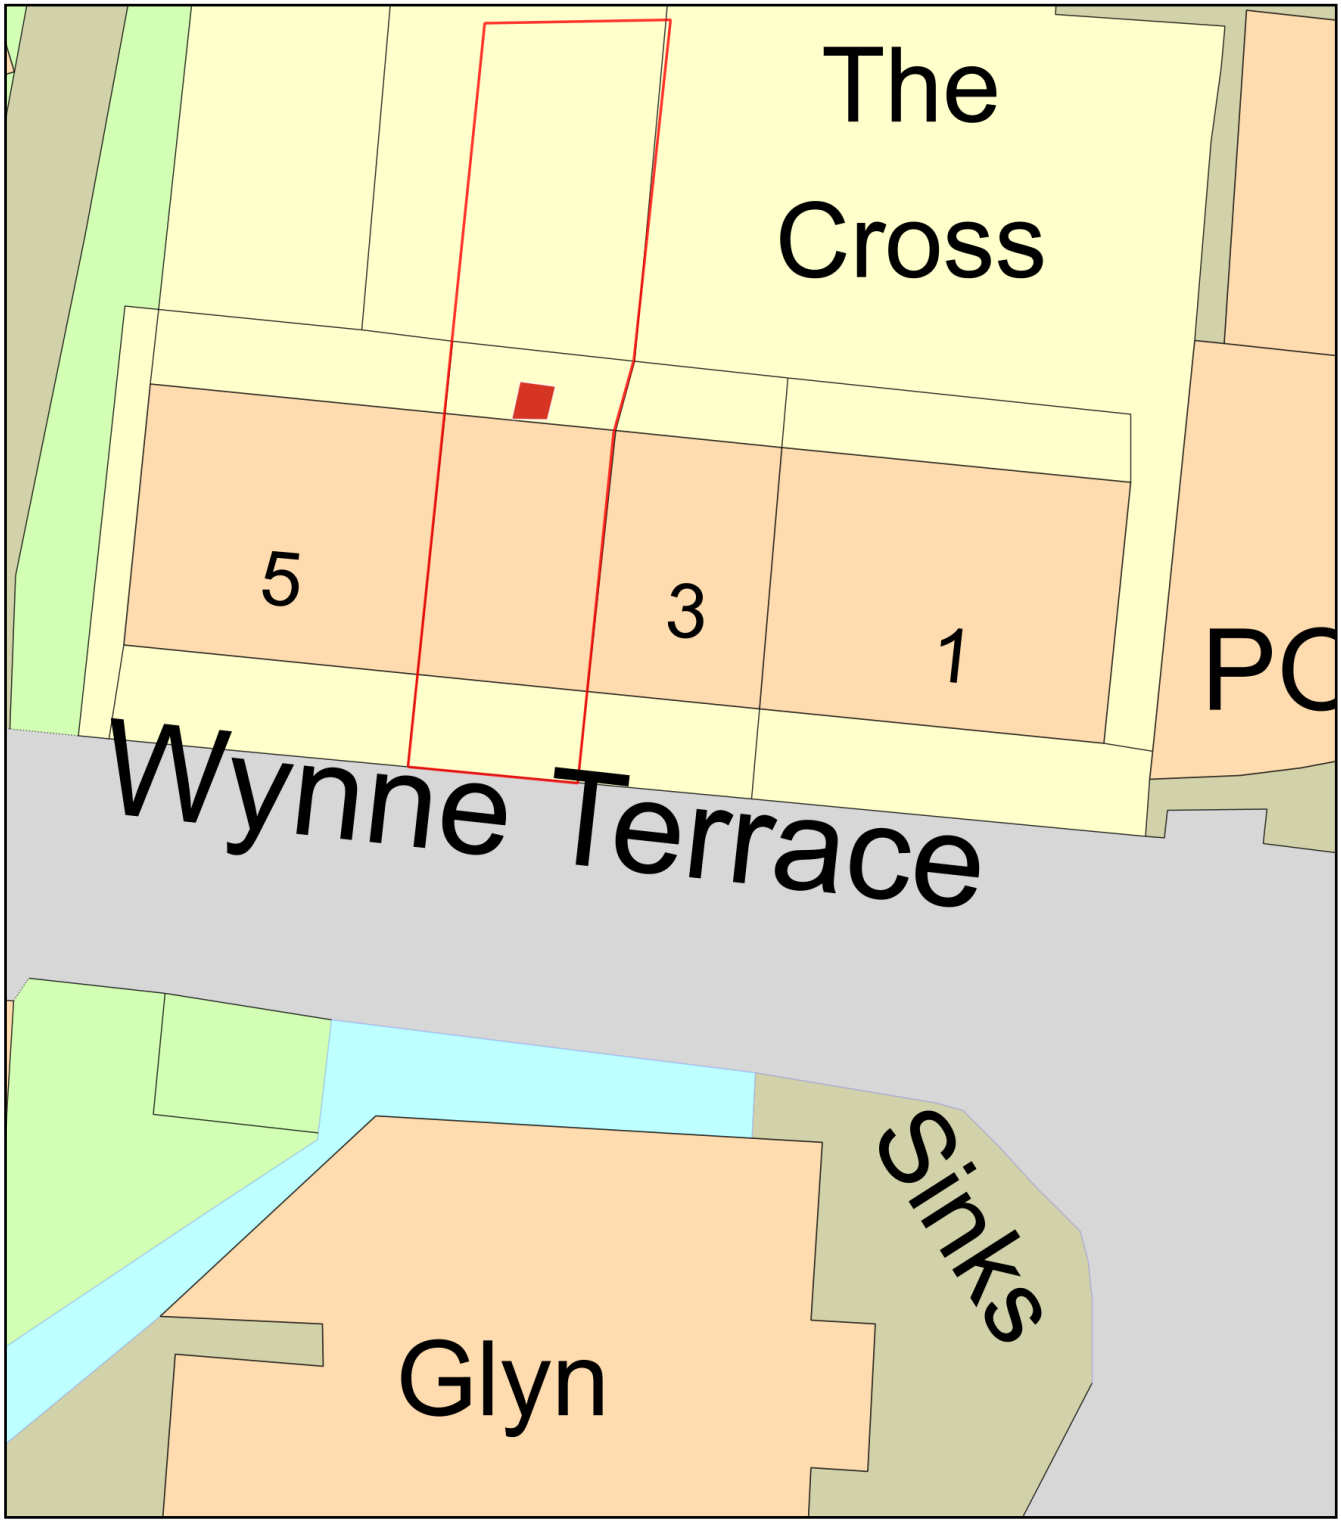

0 10
Metres

N

ReQuestaPlan

Plan Produced for:	City Energy Network LTD
Date Produced:	18 Jun 2024
Plan Reference Number:	TQRQM24170084704199
Scale:	1:200 @ A4

© Crown copyright and database rights 2023 OS 100042766