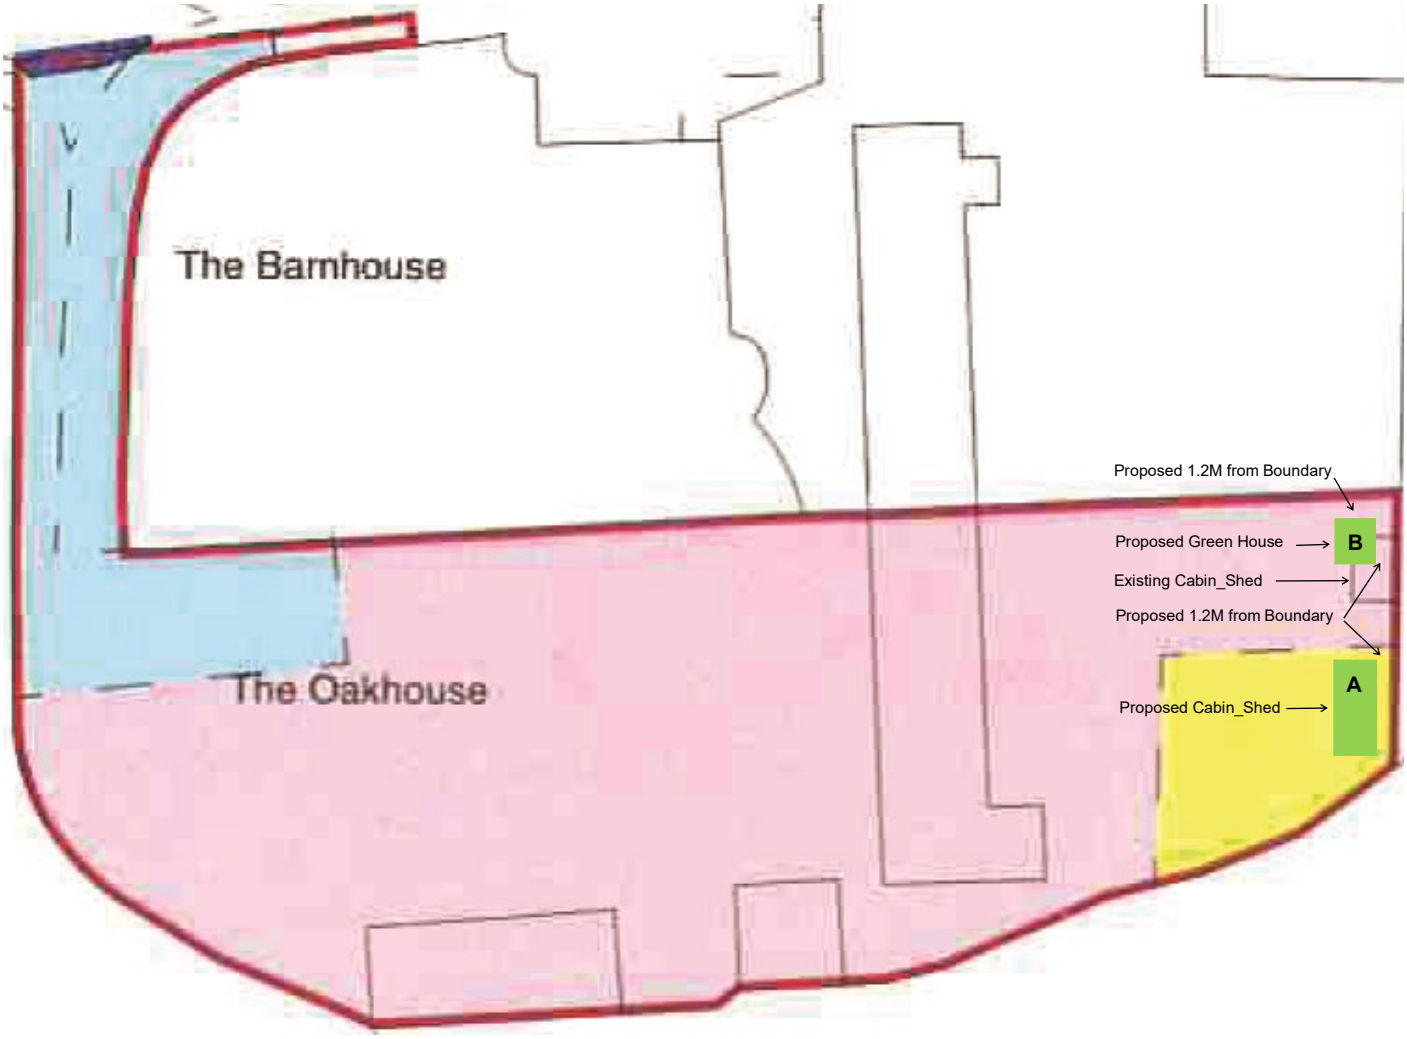


OAK HOUSE, FOXWOOD	BLOCK PLAN (Issue 2)	DATE 15-05-2024	DRAWING NUMBER
WORTHENBURY	OAK HOUSE, FOXWOOD, LL13 0BX	SCALE 1:1200	1105_001
WREXHAM, LL13 0BX	CABIN_SHED, GREEN HOUSE	DRAWN KGJ	