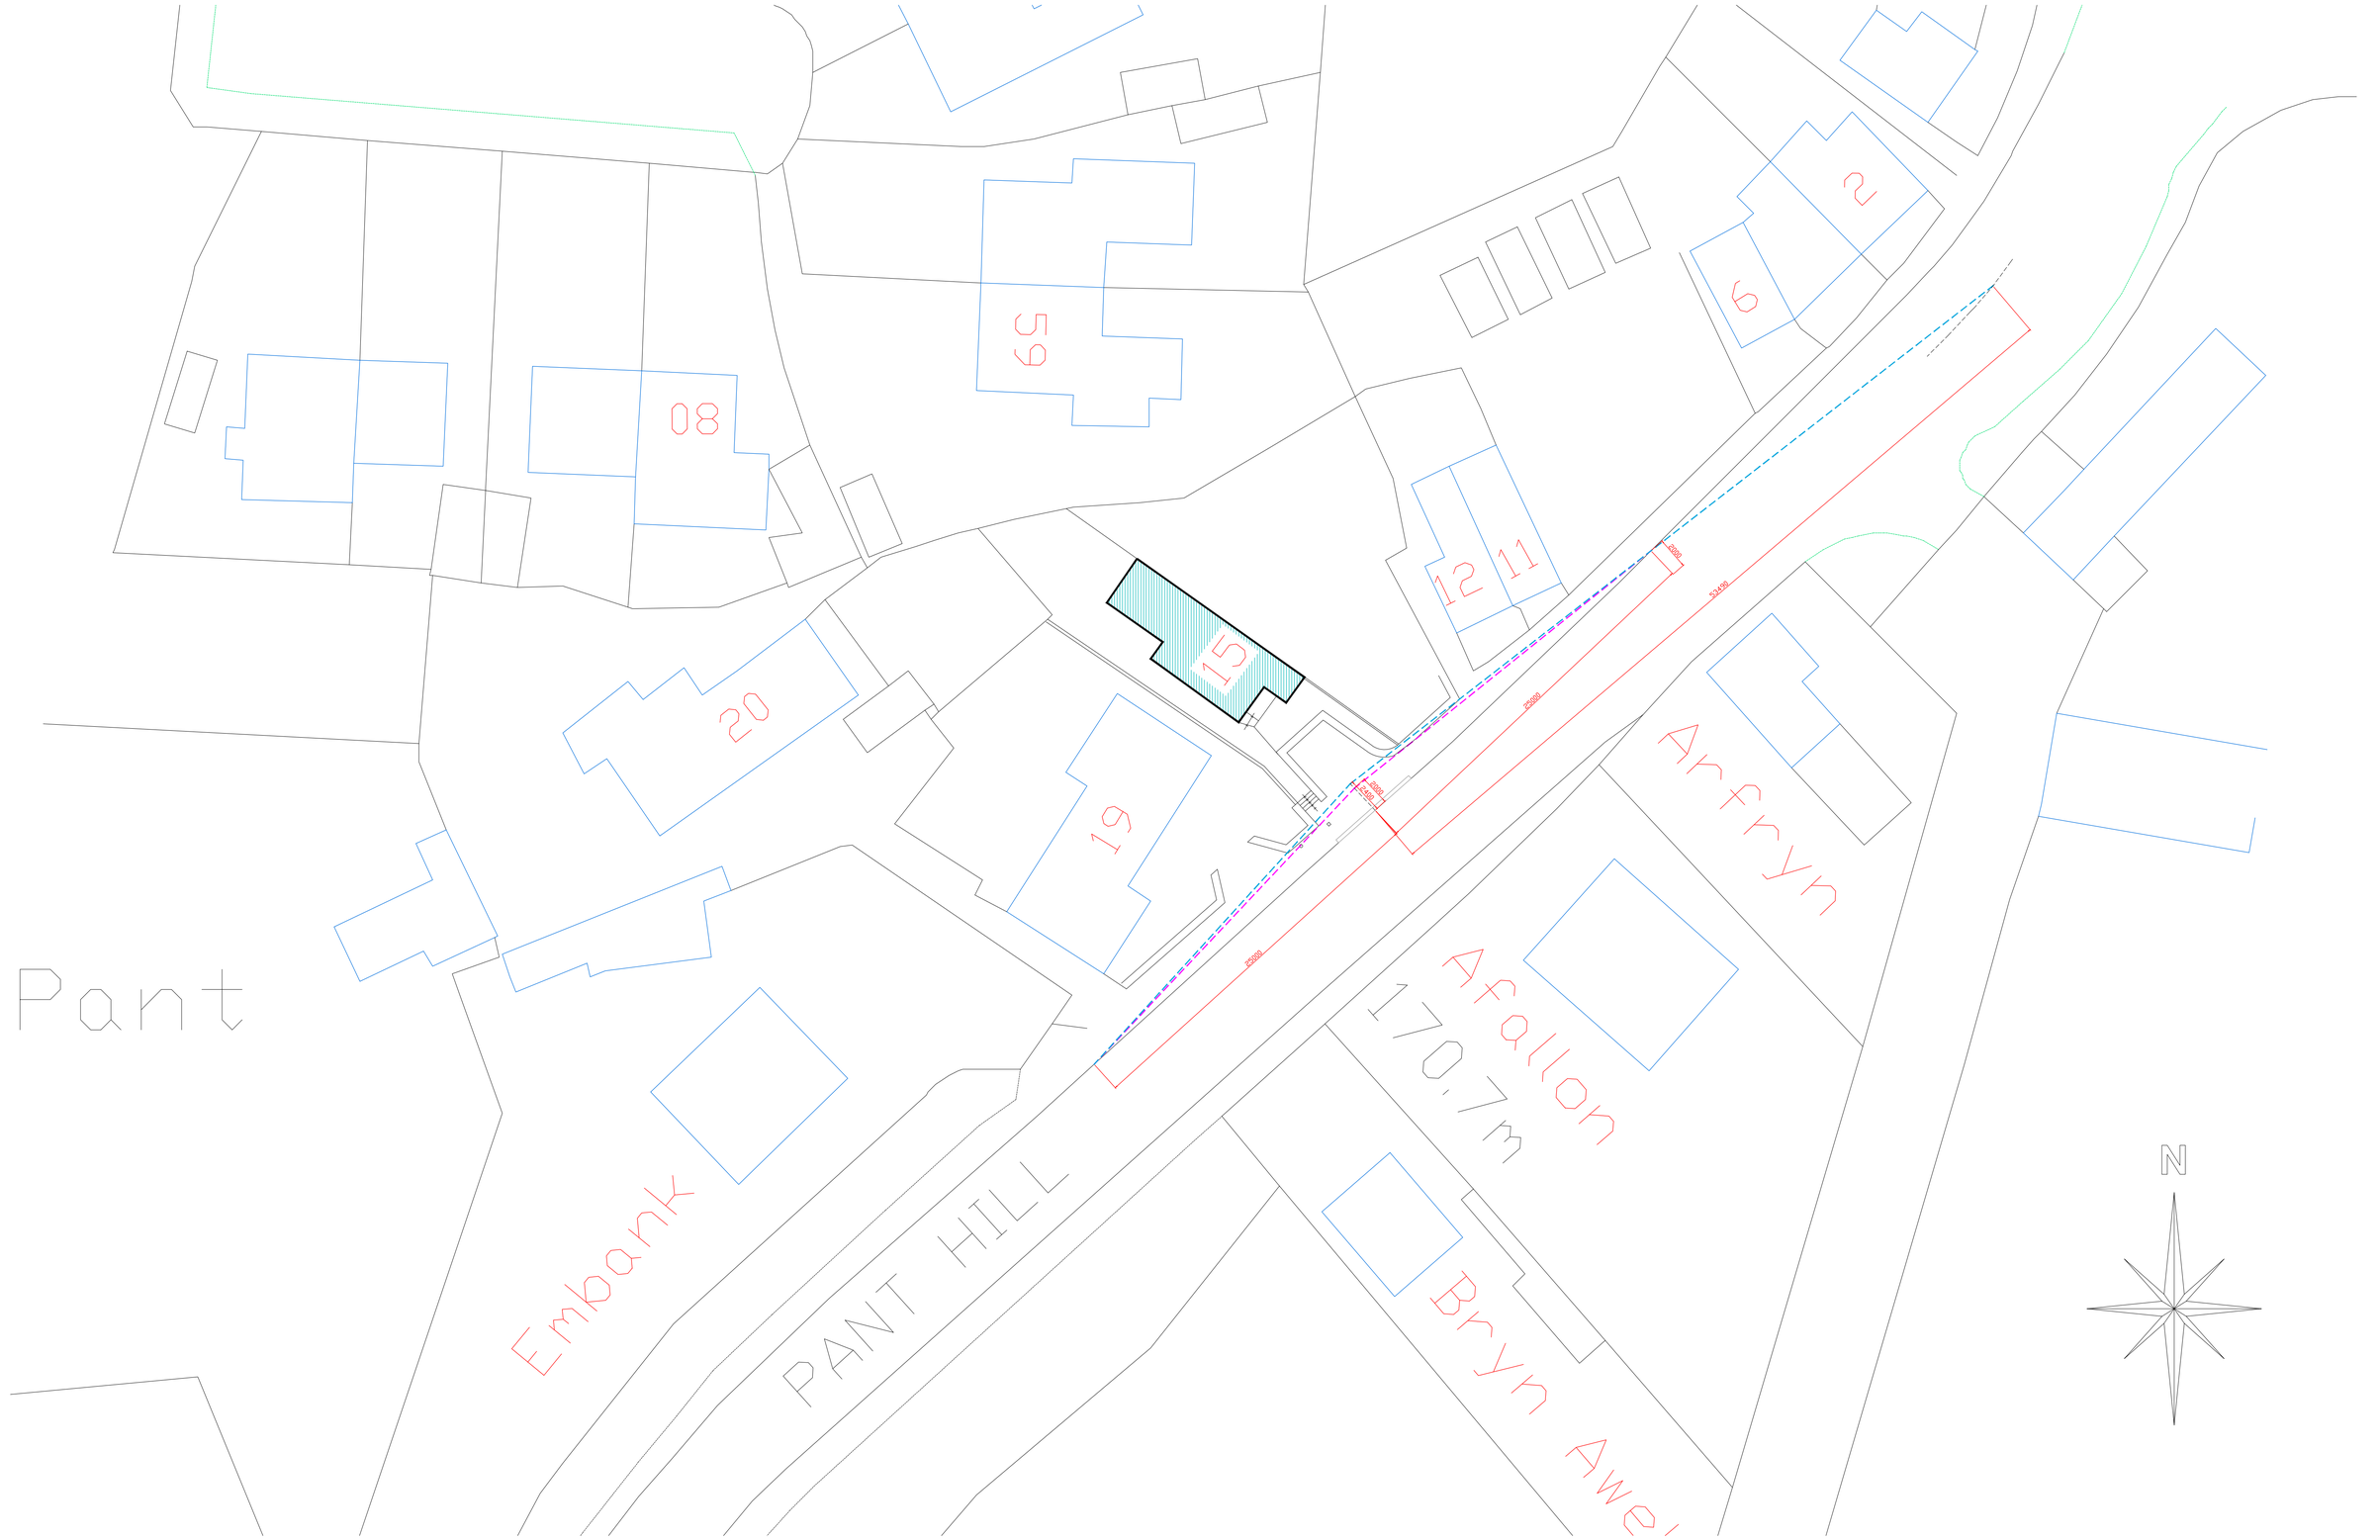



# Proposed Visibility Plan - Scale 1:500

25m x 2.4m

25m x 2.0m

cad
CULLIS•ARCHITECTURAL•DESIGN
partner LABC

25 Sunningdale Close
Wrexham
North Wales
LL13 9QU

T 01978 264376
M 07791 480768
E ajones540@btinternet.com

Client:
Ms. J. Foulkes.

Drawing Title:
Proposed Visibility Splays.

Job Title:
Proposed Parking Bay to
15 Pant Hill, Wrexham.

| Date: | Scale: | Rev: | Drg No: |
|---|---|---|---|
| May 2024 | 1:500 at A1 | | PD/03 |