
37 Castle Walks - Driveway for private hire vehicle.

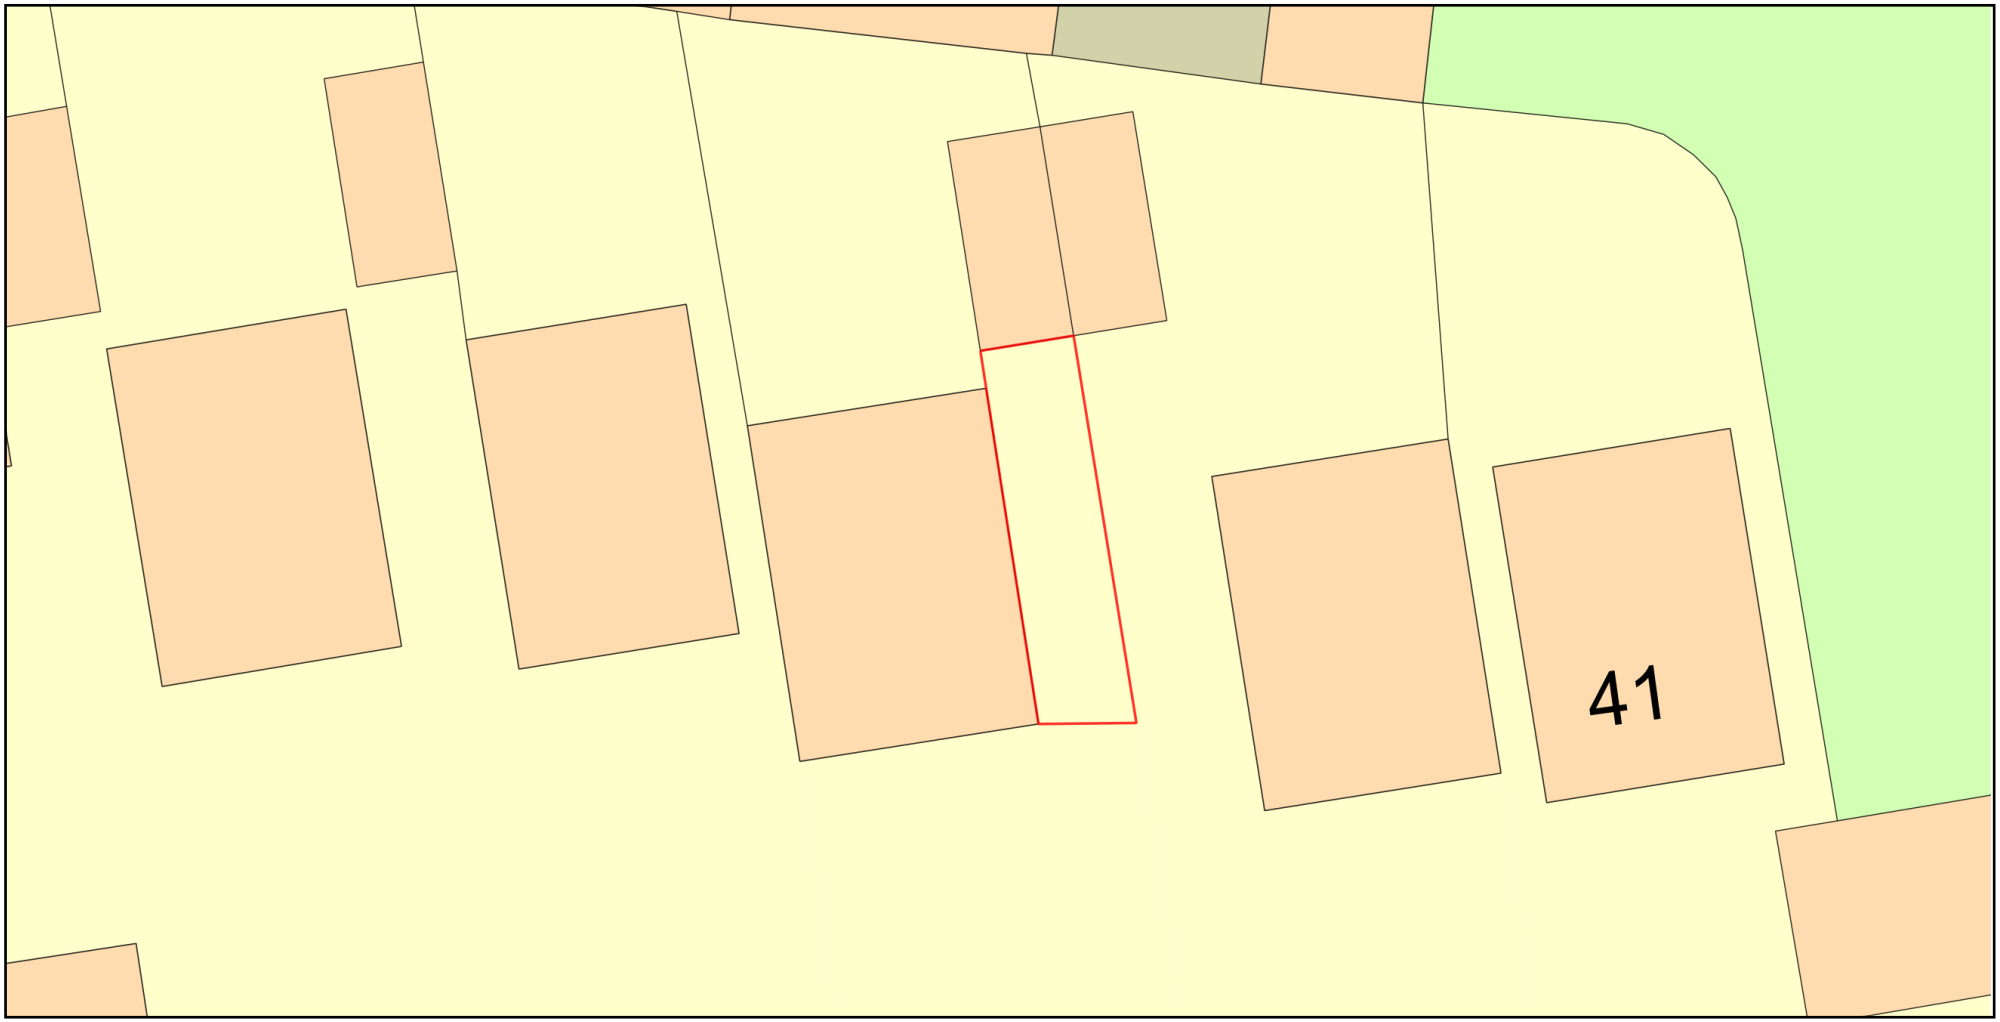

0 10

Metres

N

ReQuestaPlan

Plan Produced for: John Ruth

Date Produced: 19 Jun 2024

Plan Reference Number: TQRQM24171134345574

Scale: 1:200 @ A4

© Crown copyright and database rights 2023 OS 100042766