


BLOCK PLAN
SCALE 1:500

0 25m

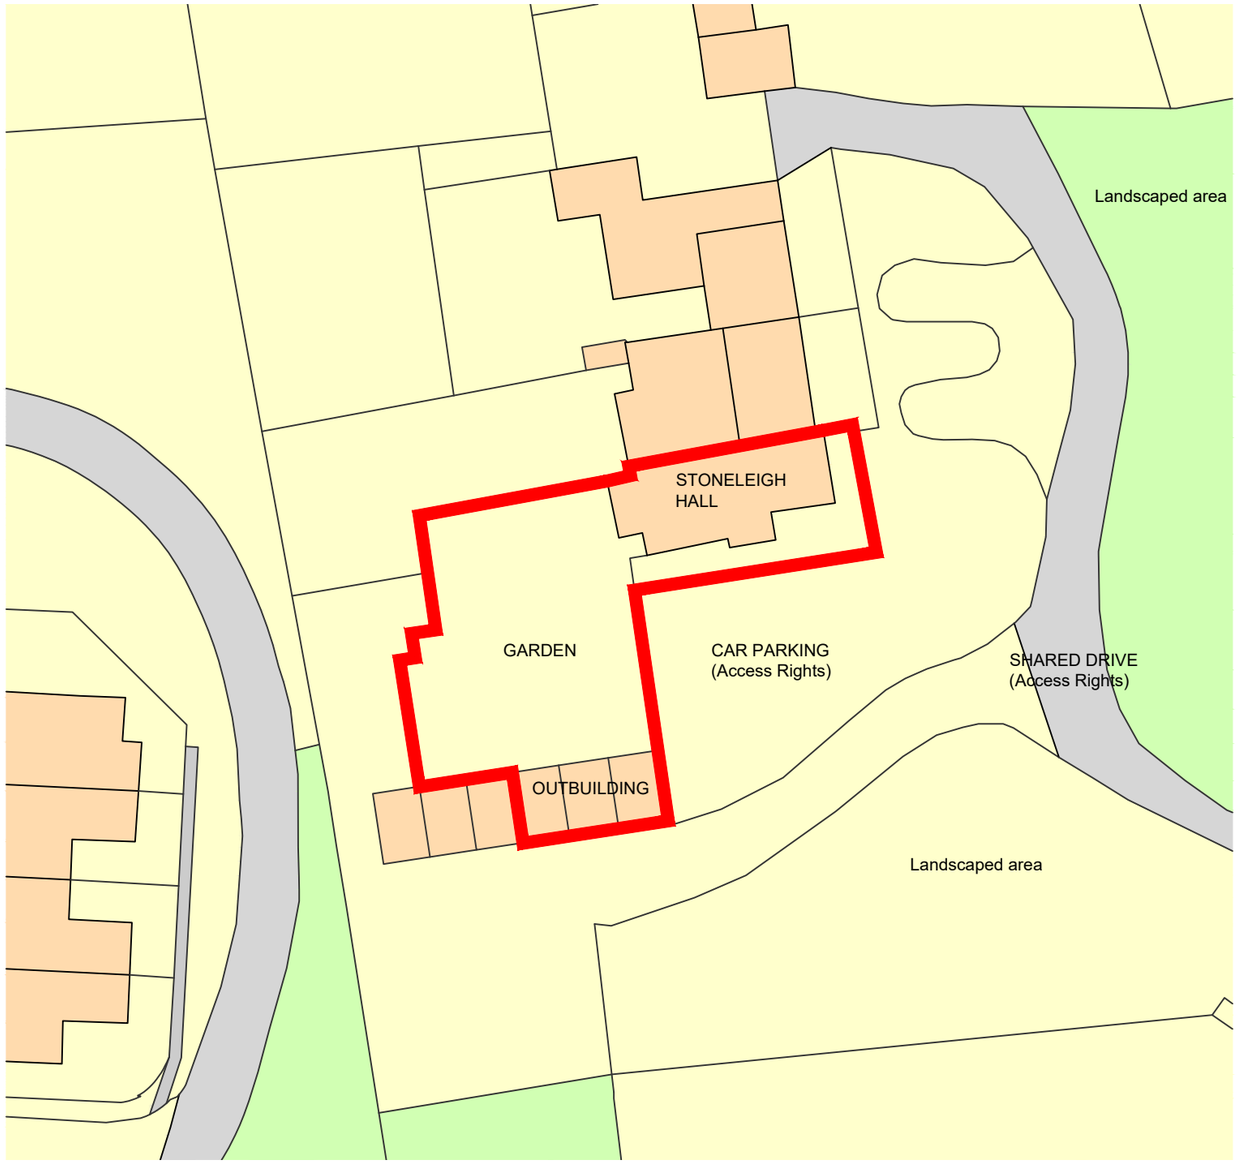

(c) Crown Copyright and Database Rights 2024 OS 100060020

SITE LOCATION PLAN
SCALE 1:1250

0 50m

N

BOUNDARY OF PROPOSED WORKS

OTHER PROPERTY OWNED BY APPLICANT

Revision:					
P2	Red line boundary adjusted as requested by Planning Officer.	JB	CB	29.02.24	Prelim
P1	First issue of drawing.	JB	CB	29.02.24	Prelim

Barron Design

Insole Court, Llandaff, Cardiff CF5 2LN | 4 Oak Drive, Marford, LL12 8XT
www.barrondesign.co.uk|CIAT Chartered Practice No. F2683

Project
Stoneleigh Hall, Rossett
Client

Drawing Title
Site Location Plan and Block Plan

Drawn By:	Checked By:	Date:	Scale:
JB	CB	29.02.2024	1:1250/ 500 @ A3

Job No.:	Drawing No.:	Revision:
P728	BDL 001	P2