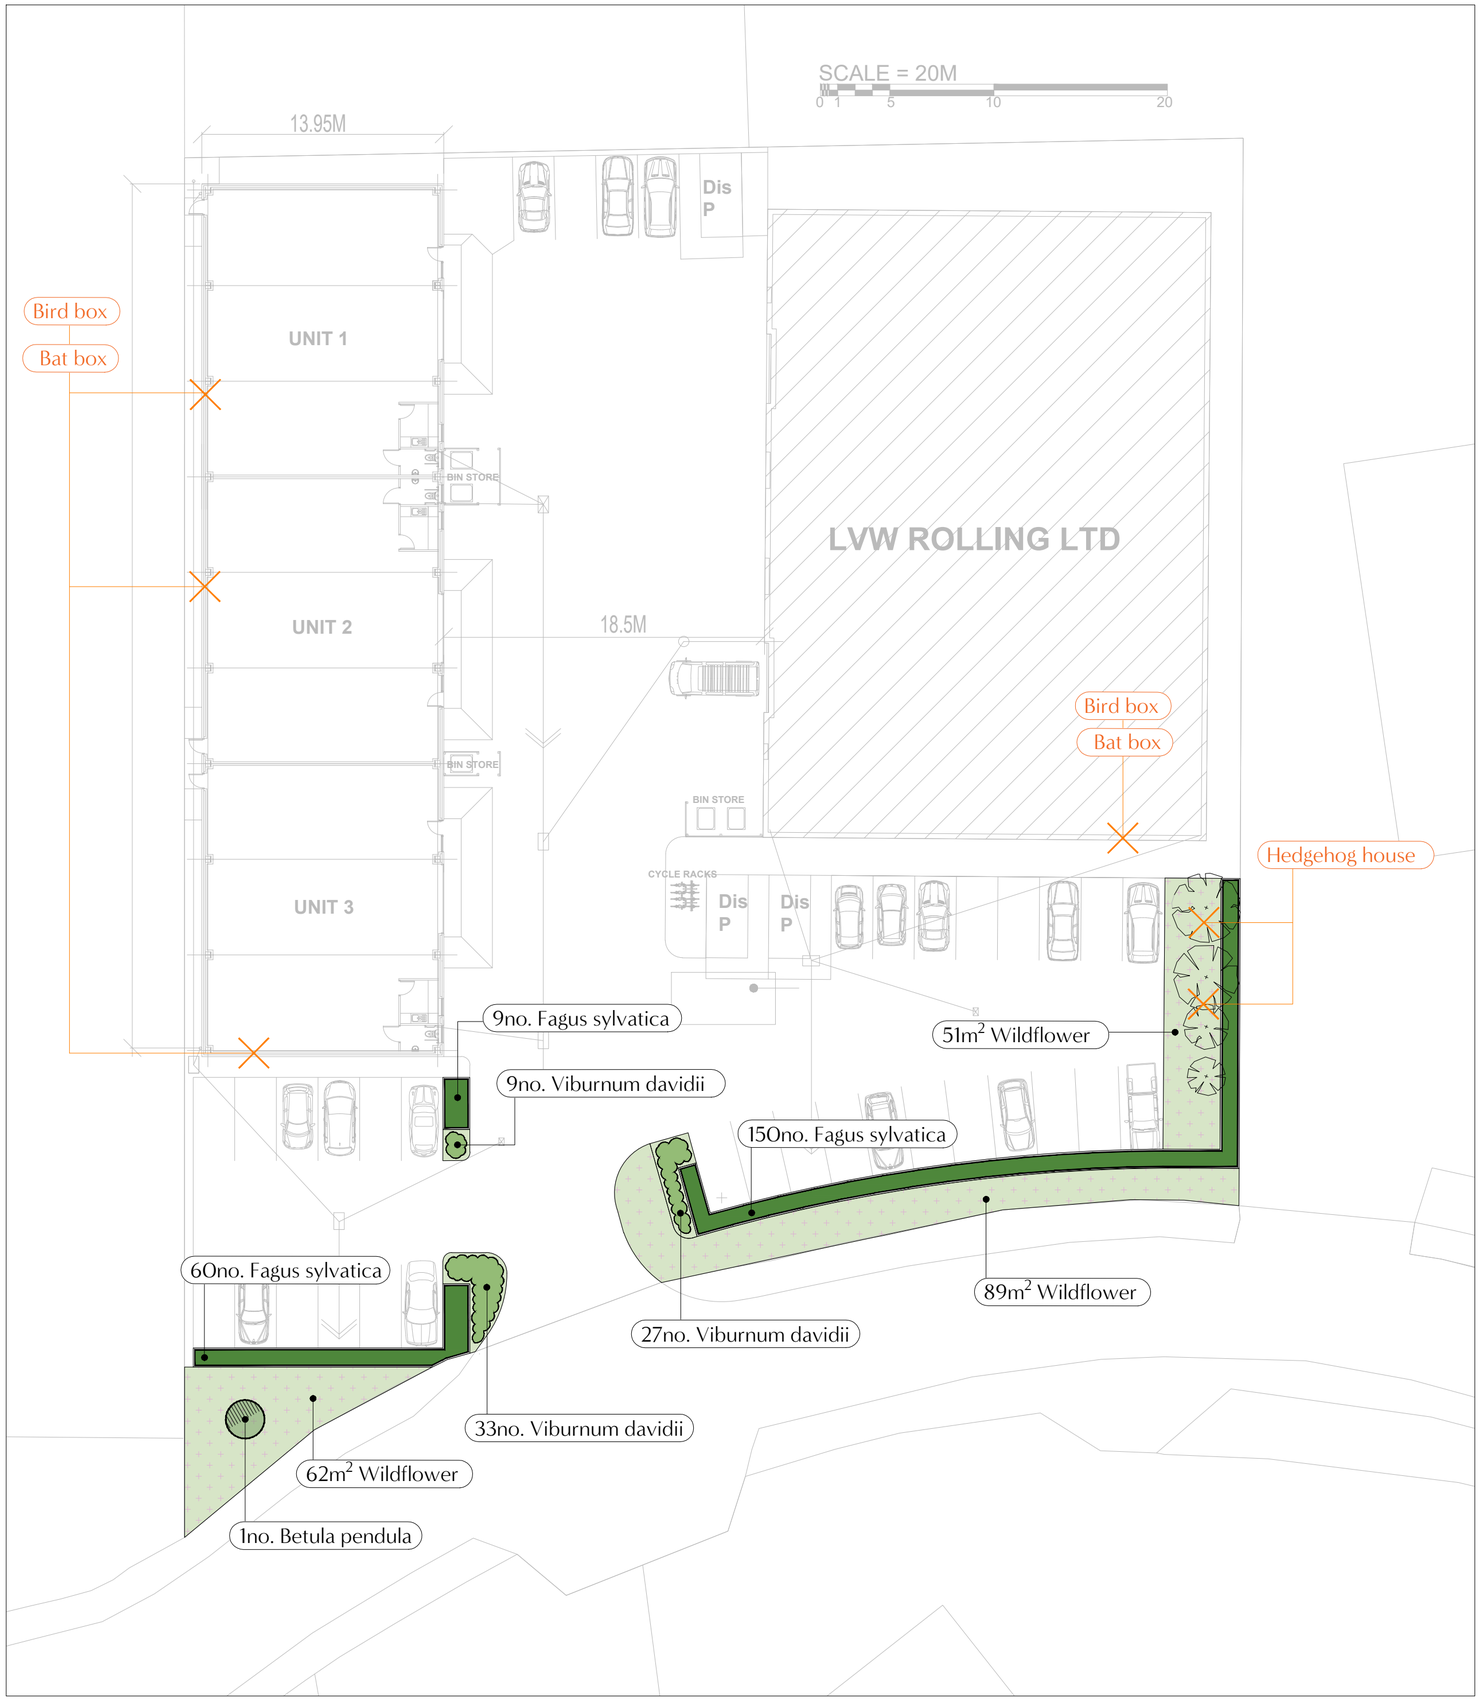


NEW ENCLOSURE
LANDSCAPE CONSULTANTS

specialists in the creation of spaces
for **people + nature**

T 07868603026 E richard@newenclosure.com W newenclosure.com
A Old Fire Station, Salt Lane, Salisbury, SP1 1DU

PLANT SCHEDULE

TREES

1no. Betula pendula 10-12cm girth; 3.0-3.5m high; bareroot, container, or rootball

HEDGE

219no. Fagus sylvatica 3 plants/m; 60-80cm high; bareroot, or container
To be managed to ~0.9 - 1.5m high, or at a height that maintains good visibility

SHRUBS

69no. Viburnum davidii 3 plants/m²; 30-40cm high; 3L pot
To be managed to a height that maintains good visibility

WILDFLOWER

202m2 of Emorsgate EL1 'Flowering Lawn' Mix 4g/m²
To be managed to a height that maintains good visibility

SOFT LANDSCAPE SPECIFICATION

Please refer to accompanying documentation (419_PN_02)

BAT / BIRD BOXES AND HEDGEHOG HOUSES

Please refer to Green Infrastructure Assessment and PEA by Arbtech for further information

GENERAL NOTES:
This drawing is to be read in conjunction with all other relevant disciplines drawings, schedules, specifications and supporting information. The contractor is to verify all dimensions and conditions on site. This drawing should not be scaled. Only figured dimensions are to be followed. Any discrepancies are to be reported to New Enclosure and resolution sought prior to proceeding. This drawing is subject to copyright www.newenclosure.com

SCALE BAR

5m 20m

N

REV	DESC	DATE	BY	CHK
-	First Issue	2024-02-29	RC	RC

PROJECT
Rhosddu Industrial Estate (Land adj. LVW Ltd)

CLIENT
LVW Group Ltd

DRAWING TITLE
Landscape Proposals

DRAWING NO.	REV	STATUS	SCALE
419_PN_01	-	PLANNING	1:250 on A2