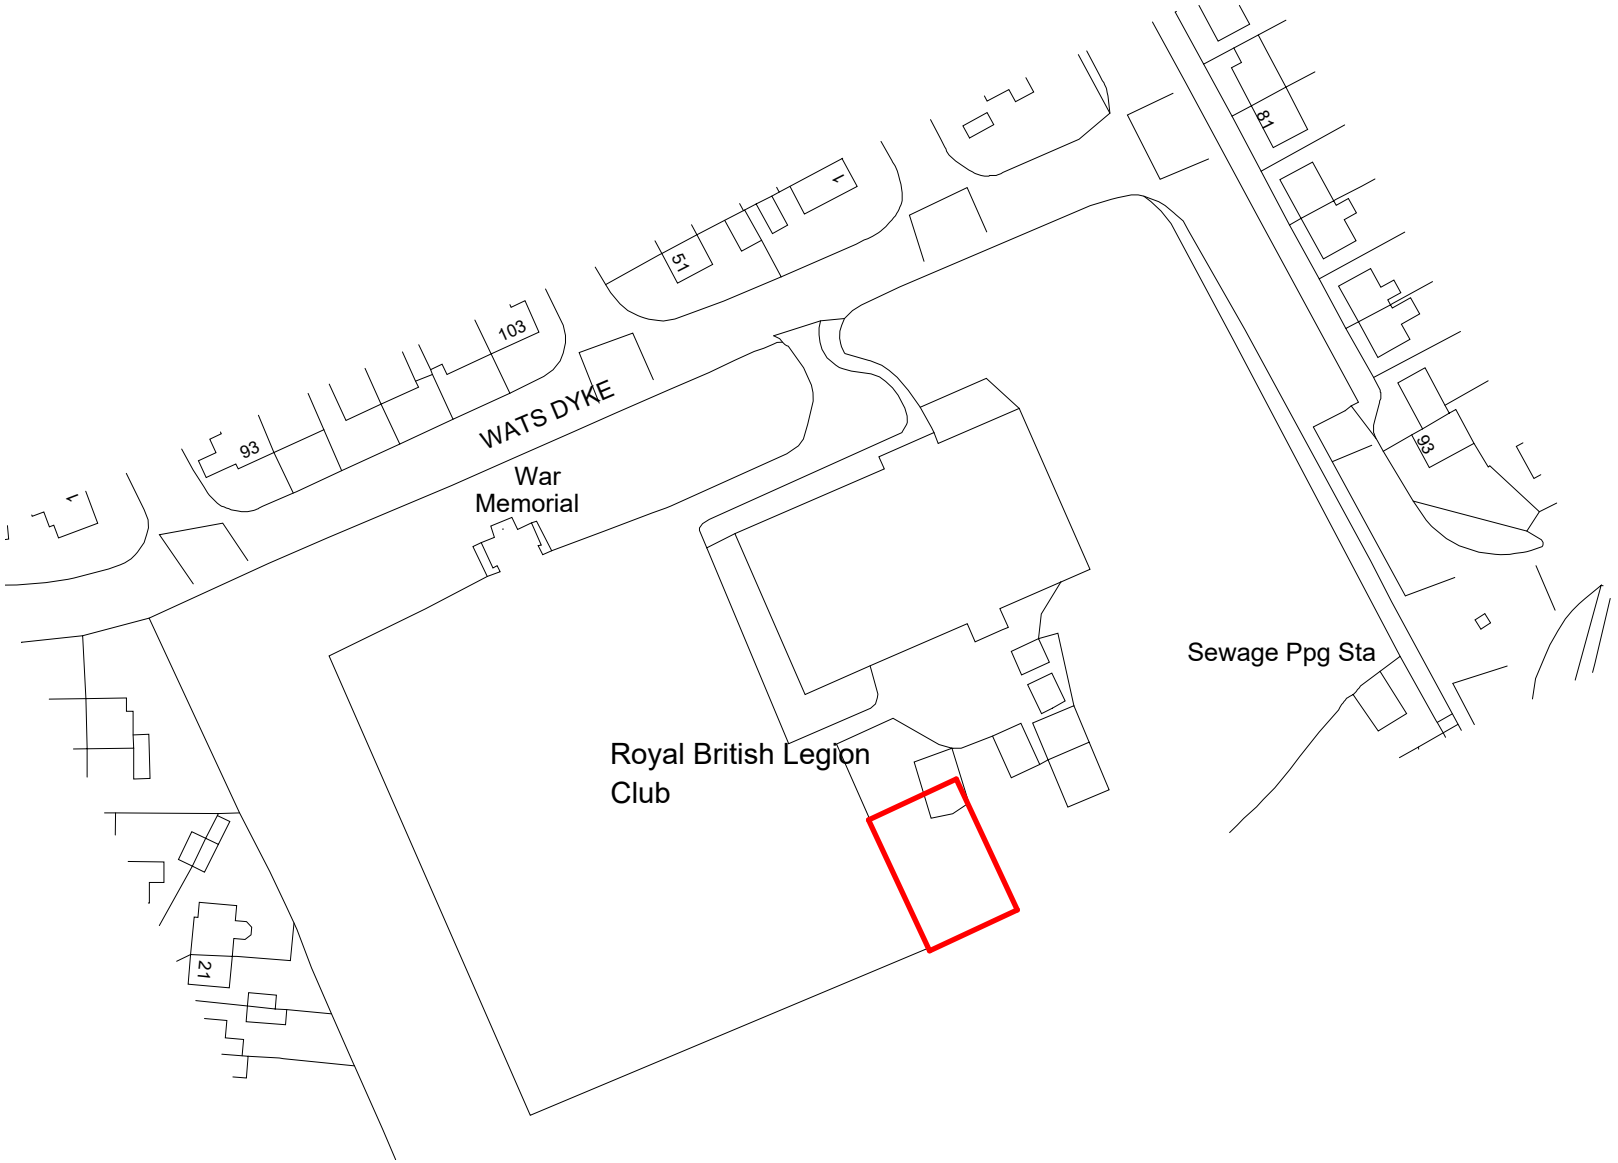


EXISTING - LOCATION PLAN

SCALE: 1 : 1250

REV:	DESCRIPTION:	DATE:	BY:	CHK:
PRINTED:		17/05/2024 11:05:29		
P1	PLANNING ISSUE	17/05/2024	TJ	DP

N

0 12.5 25 37.5 50 m

1:1250 @ A4

saer architects

www.saer.wales | 01492 472478 | studio@saer.wales

THIS DRAWING IS COPYRIGHT OF SAER ARCHITECTS LIMITED. CHECK ALL DIMENSIONS ON SITE. DISCREPANCIES TO BE NOTIFIED TO ARCHITECT. ELEMENTS OF STRUCTURE SHOWN ARE INDICATIVE AND FOR GUIDANCE. FINAL DESIGN TO STRUCTURAL ENGINEERS DETAILS AND SPECIFICATION.

PROJECT:
LLAY BOXING CLUB

CLIENT:
SG ESTATES

DRAWING TITLE:
LOCATION PLAN

PURPOSE OF ISSUE:	STATUS:
PLANNING	S3
DRAWING No:	PROJECT No:
LLBC-SAL-01-ZZ-DR-A-0001	P1275
SCALE:	REVISION:
1 : 1250@A4	P1