

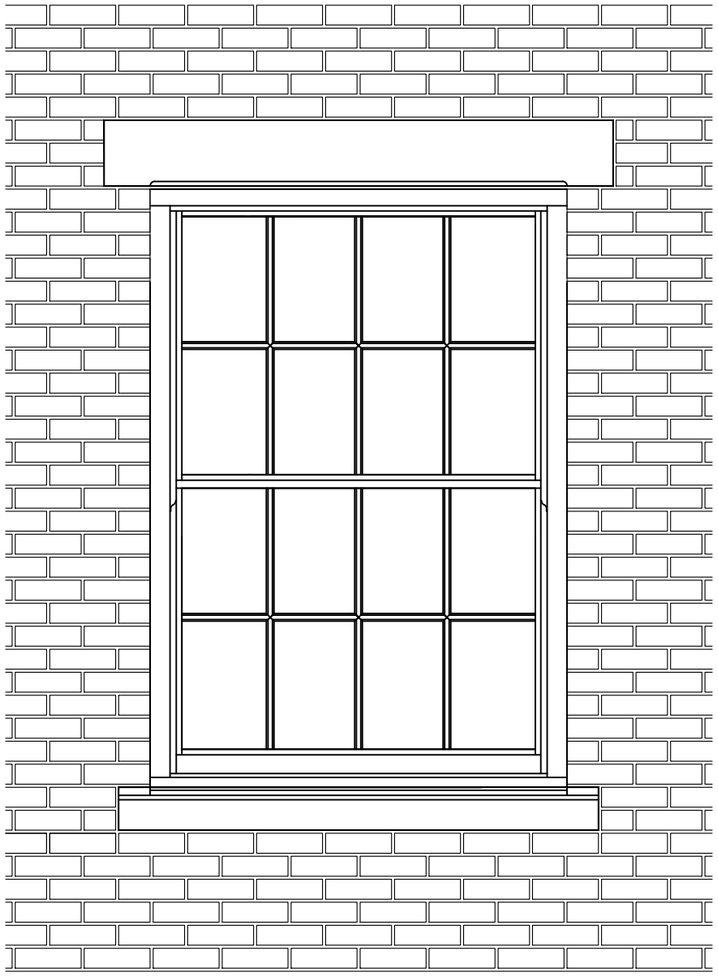



ELEVATION

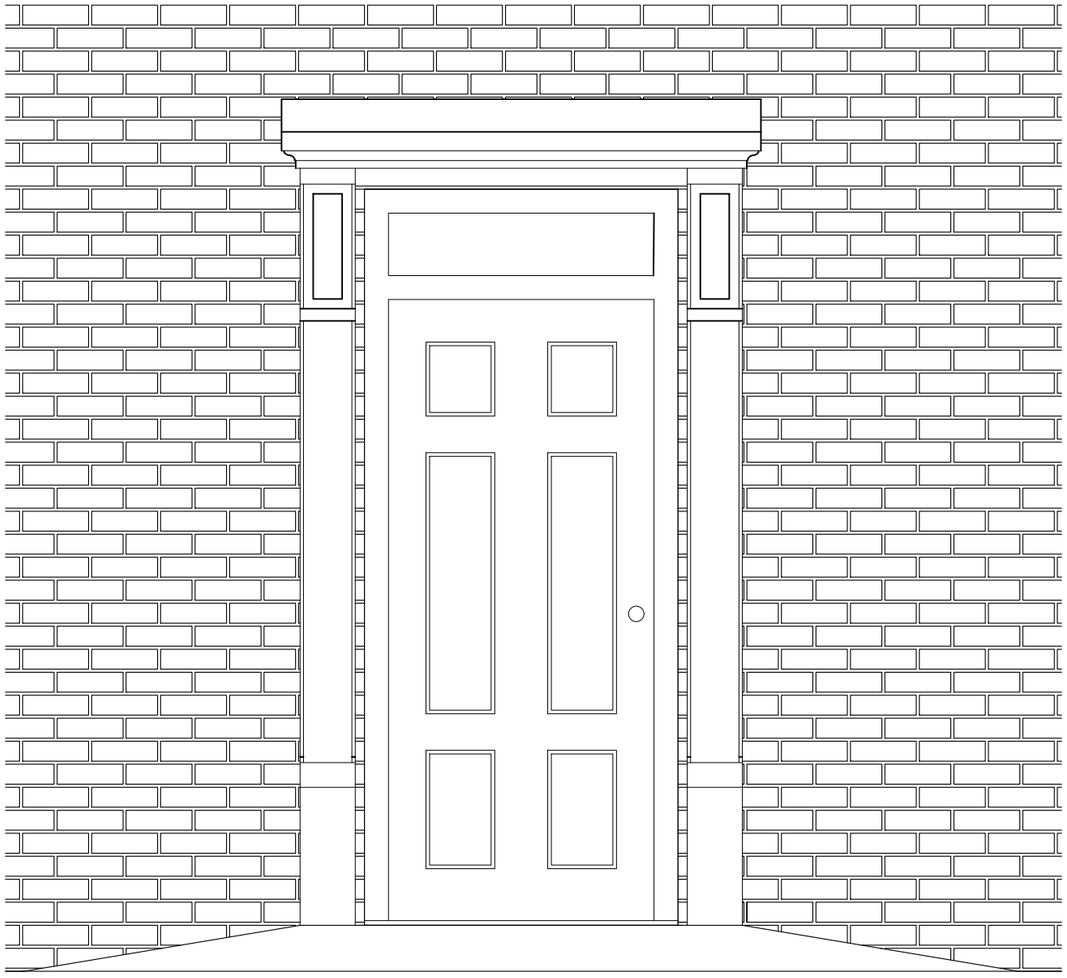

ELEVATION

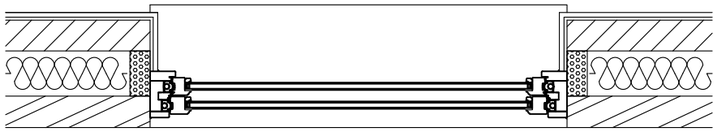

PLAN

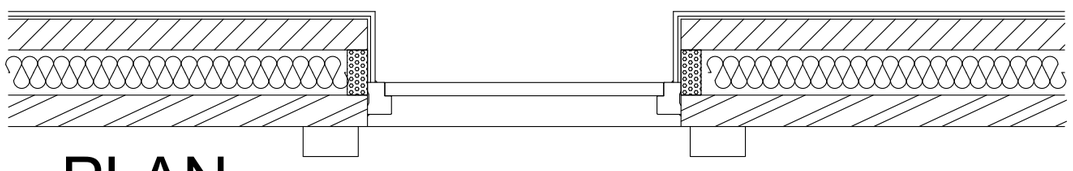

PLAN

# DETAIL EXAMPLE
# WINDOW & DOOR

DO NOT SCALE FROM THIS DRAWING
ALL DIMENSIONS MUST BE CHECKED ON SITE BY CONTRACTOR PRIOR TO CONSTRUCTION.

THE COPYRIGHT OF THIS DRAWING BELONGS TO HOWCROFT HOMES (WYNNSTAY) LTD AND SHALL NOT BE USED OR REPRODUCED IN ANY FORM WITHOUT ITS EXPRESS PERMISSION.

| REVISION | DATE | DESCRIPTION |
|---|---|---|
| | | |

| | |
|---|---|
| CLIENT: | HOWCROFT HOMES (WYNNSTAY) LIMITED |
| PROJECT: | WYNNSTAY HALL |
| ADDRESS: | WYNNSTAY HALL WALLED GARDEN |
| DRAWING TITLE: | DETAIL EXAMPLE |
| SCALE: 1:20 | DATE: MARCH 2024 |
| DRAWING NO: | WYNN_24_1015 |

Tempus Design and Build Limited
Office 1, Acorn Business Centre, Acorn Court,
Leigh, WN7 3DD
T 01942 676878