
LOCATION PLAN

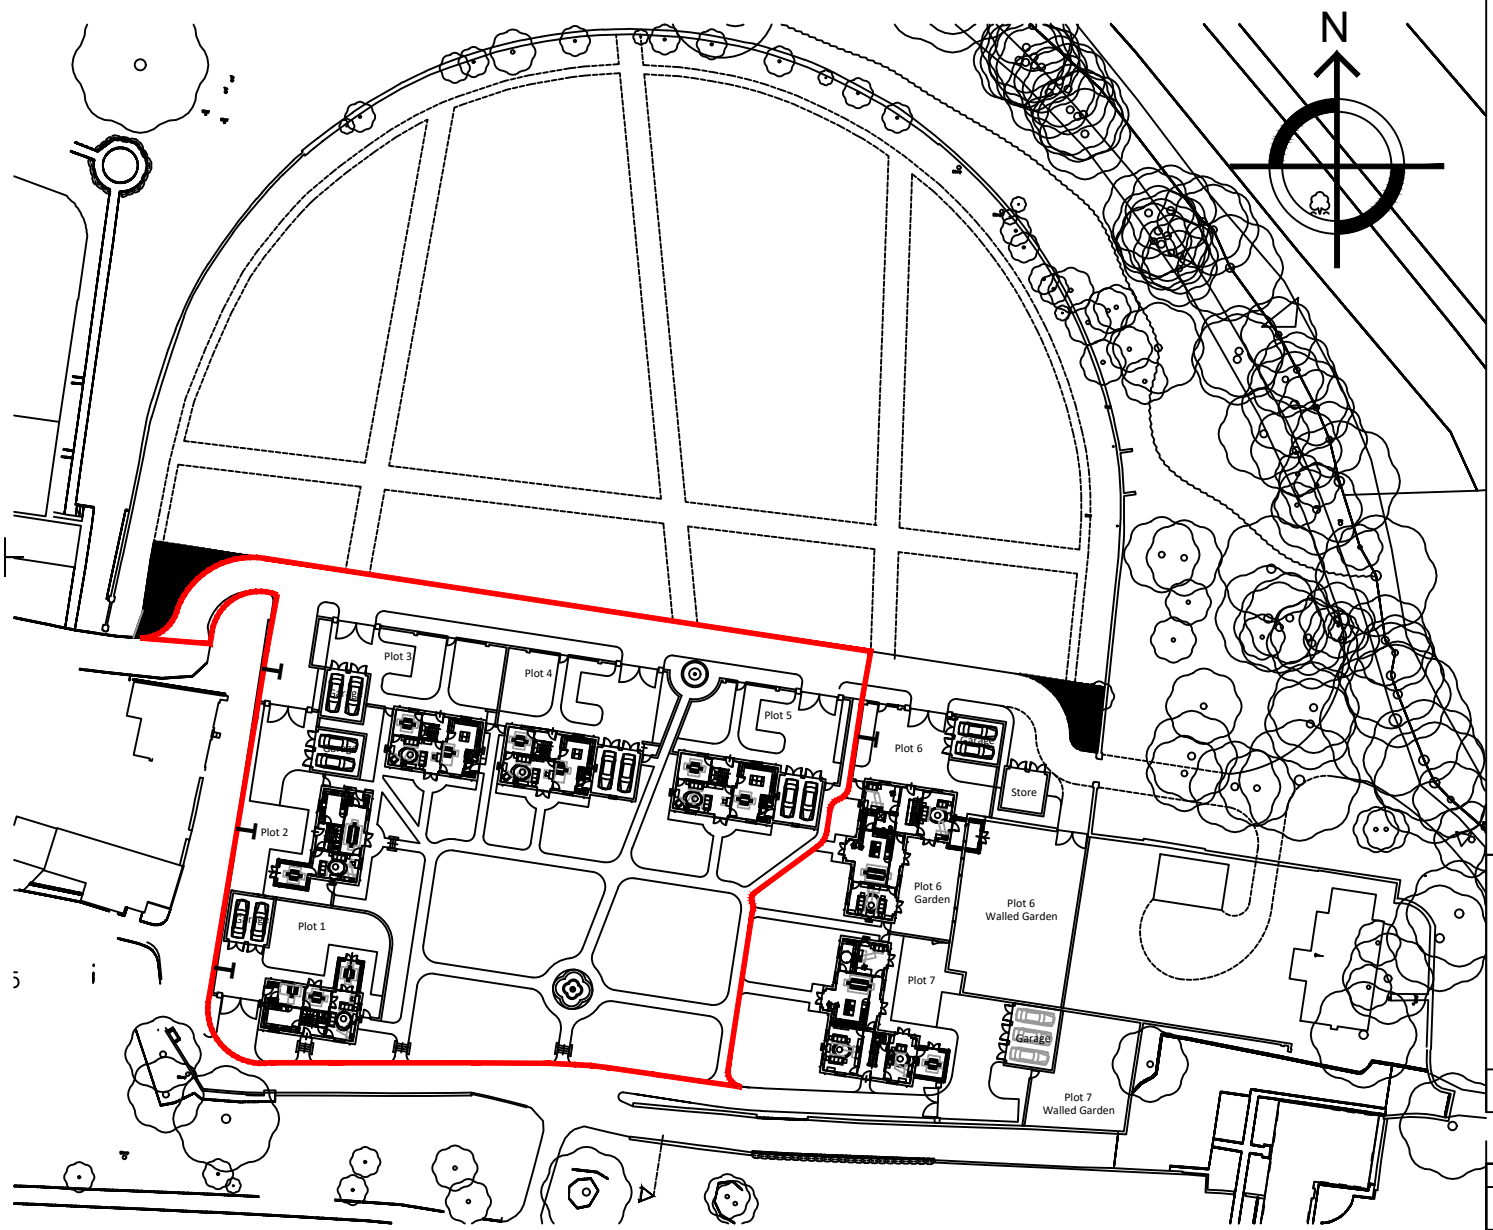

REVISION	DATE	DESCRIPTION

PROJECT:	WYNNSTAY HALL
ADDRESS:	WYNNSTAY HALL, NR. RUABON
DRAWING TITLE:	LOCATION PLAN - WYNN_24_501
SCALE: 1:1000	DATE: Dec 21