
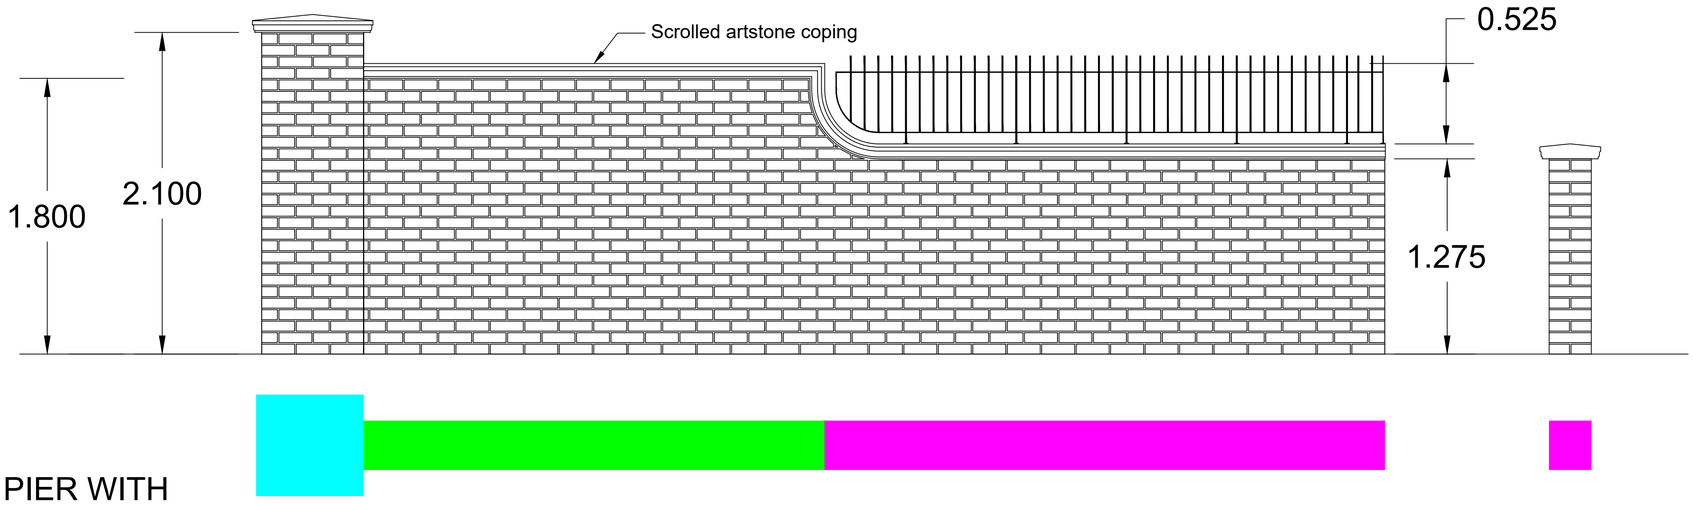


FACING BRICK PIER WITH ARTSTONE CAPPING - BOUNDARY DETAIL C

FACING BRICK WALL WITH ARTSTONE COPING - BOUNDARY DETAIL A

FACING BRICK WALL WITH ARTSTONE CAPPING & POWDER COATED STEEL RAILINGS - BOUNDARY DETAIL B

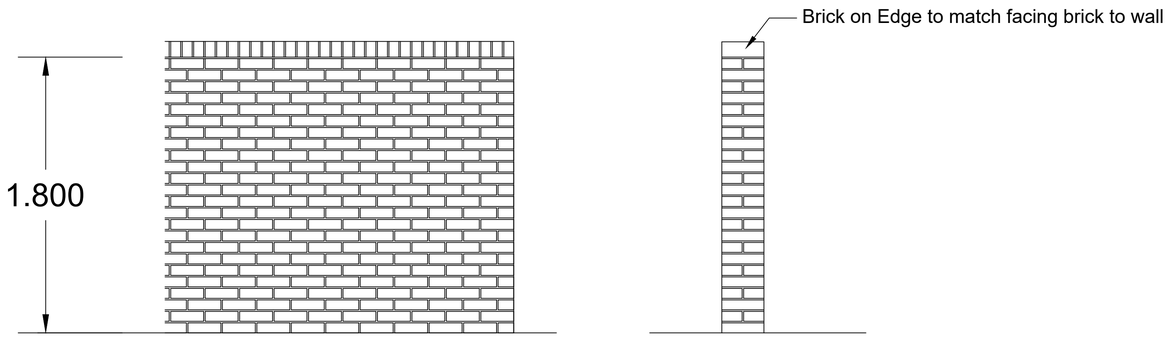

FACING BRICK WALL WITH BRICK ON EDGE - BOUNDARY DETAIL D

FACING BRICK WALL WITH ARTSTONE COPING - SEE BOUNDARY DETAIL A

FACING BRICK PIER WITH ARTSTONE CAPPING - SEE BOUNDARY DETAIL B

FACING BRICK WALL WITH ARTSTONE COPING & RAILINGS - SEE BOUNDARY DETAIL C

FACING BRICK WALL WITH BRICK ON EDGE - SEE BOUNDARY DETAIL D

REVISION	DATE	DESCRIPTION

CLIENT: HOWCROFT HOMES (WYNNSTAY) LIMITED

PROJECT: WYNNSTAY HALL

ADDRESS: WYNNSTAY HALL WALLED GARDEN, RUABON

DRAWING TITLE: PROPOSED WALL DETAILS

SCALE: 1:20 | DATE: MAR 2024

DRAWING NO: WYNN_24_805

Tempus Design and Build Limited

77 Church Street, Leigh, WN7 1AZ
T 01942 676878