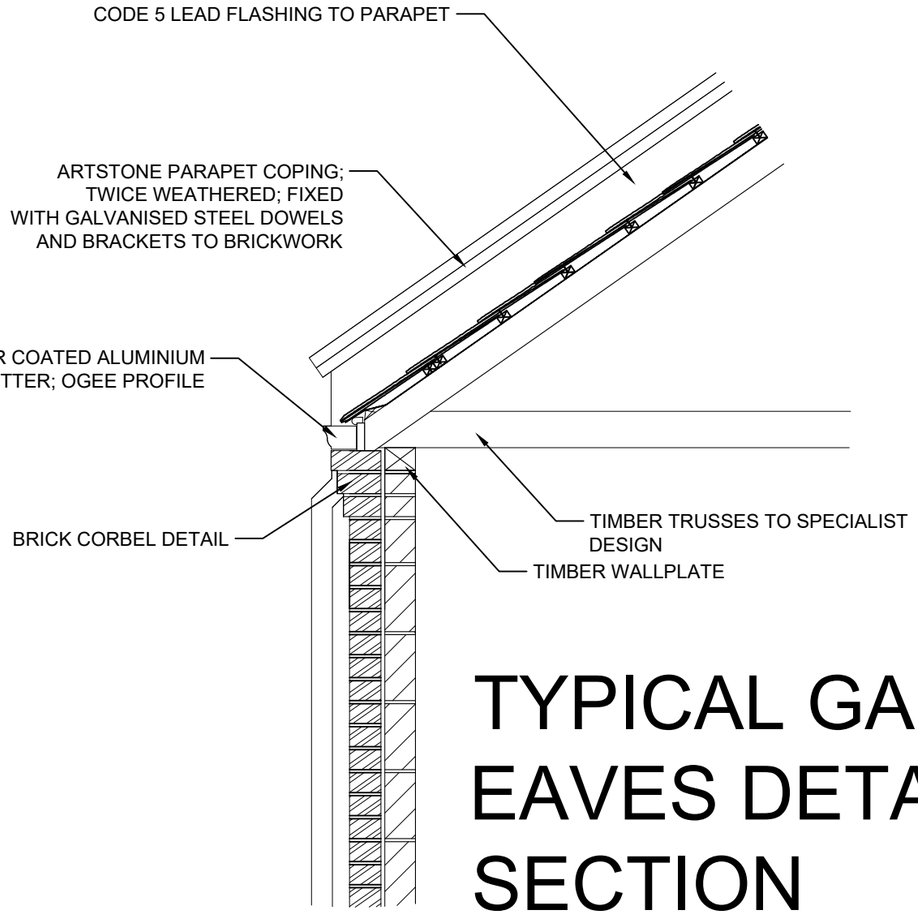


TYPICAL GARAGE EAVES DETAIL - SECTION

DETAIL EXAMPLE GARAGE EAVES

DO NOT SCALE FROM THIS DRAWING
ALL DIMENSIONS MUST BE CHECKED ON SITE BY CONTRACTOR PRIOR TO CONSTRUCTION.

THE COPYRIGHT OF THIS DRAWING BELONGS TO HOWCROFT HOMES (WYNNSTAY) LTD AND SHALL NOT BE USED OR REPRODUCED IN ANY FORM WITHOUT ITS EXPRESS PERMISSION.

REVISION	DATE	DESCRIPTION

CLIENT:	HOWCROFT HOMES (WYNNSTAY) LIMITED
PROJECT:	WYNNSTAY HALL
ADDRESS:	WYNNSTAY HALL WALLED GARDEN
DRAWING TITLE:	DETAIL EXAMPLE
SCALE: 1:20	DATE: MARCH 2024
DRAWING NO:	WYNN_24_1017

Tempus Design and Build Limited
Office 1, Acorn Business Centre, Acorn Court, Leigh, WN7 3DD
T 01942 676878