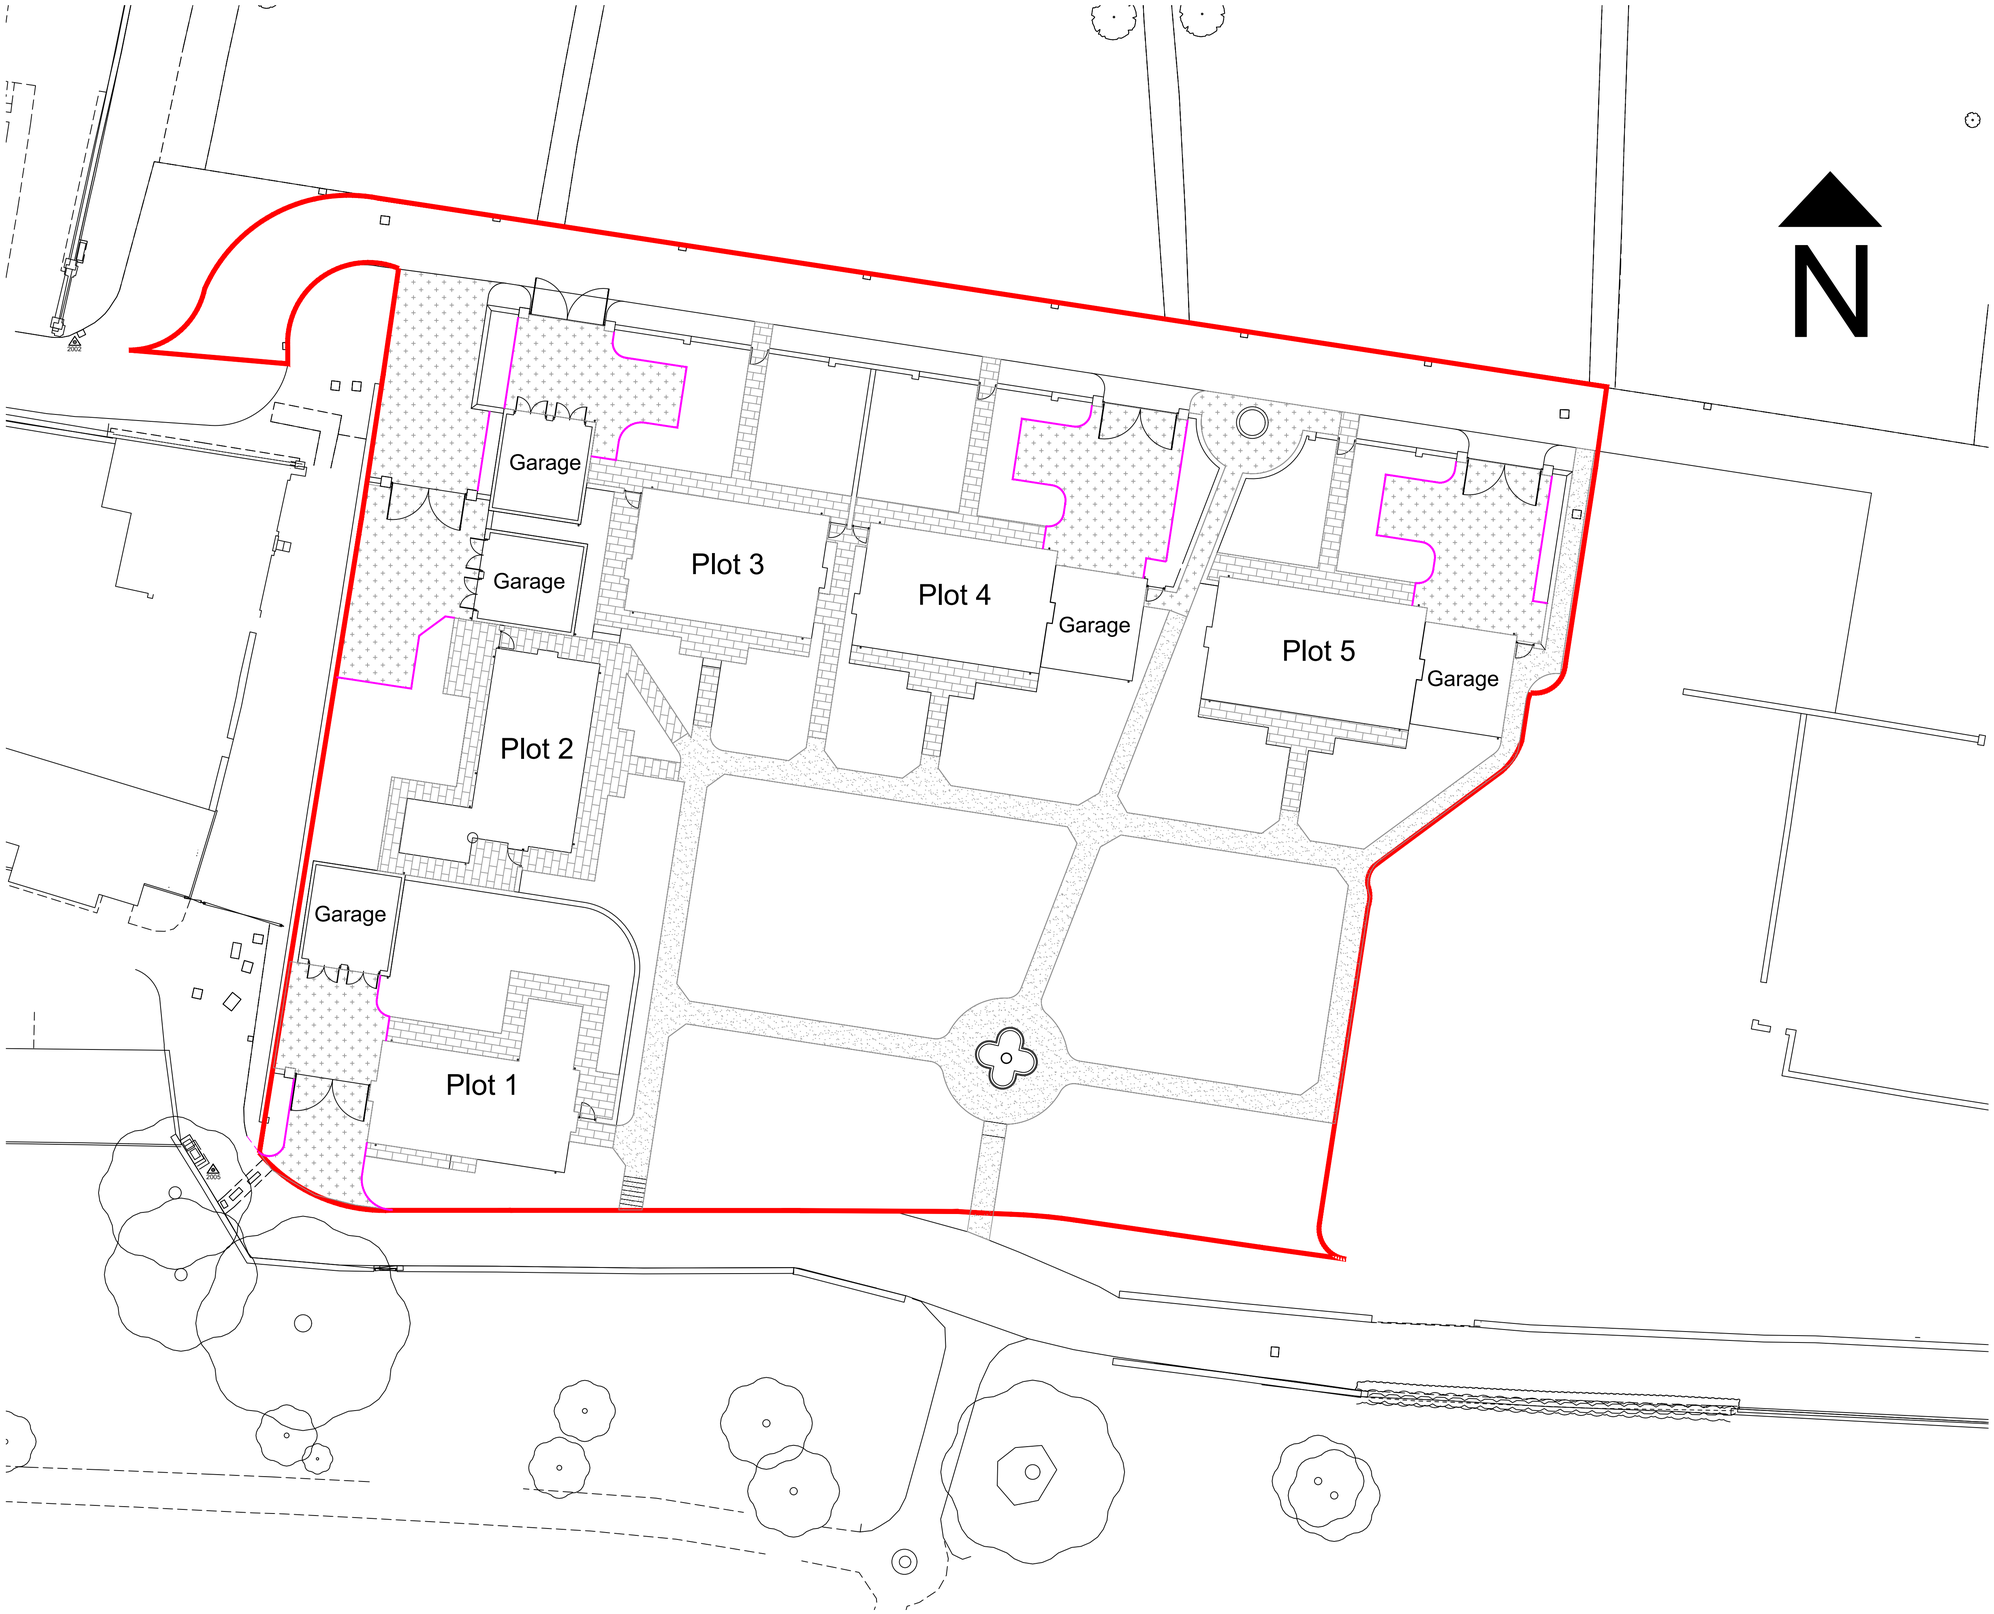


KANDLA GREY INDIAN STONE PAVING ON SAND/CEMENT BED ON 150MM WELL COMPACTED HARDCORE

RESIN BOUND GRAVEL IN BUFF - 18MM THICK ON 50MM DBM BASE COURSE ON 150MM MOT1 SUB-BASE

BUFF GRAVEL PATH - 50MM THICK ON 150MM MOT1 SUB-BASE; 100 X 38 PRESSURE TREATED TIMBER EDGINGS; SECURED TO 50 X 50 TREATED PEGS

TOBERMORE FUSION KERBS - SILVER

REVISION	DATE	DESCRIPTION

CLIENT: HOWCROFT HOMES (WYNNSTAY) LIMITED

PROJECT: WYNNSTAY HALL

ADDRESS: WYNNSTAY HALL WALLED GARDEN, RUABON

DRAWING TITLE: PROPOSED HARD LANDSCAPING

SCALE: 1:200 | DATE: MAR 2024

DRAWING NO: WYNN_24_802

Tempus Design and Build Limited

77 Church Street, Leigh, WN7 1AZ
T 01942 676878