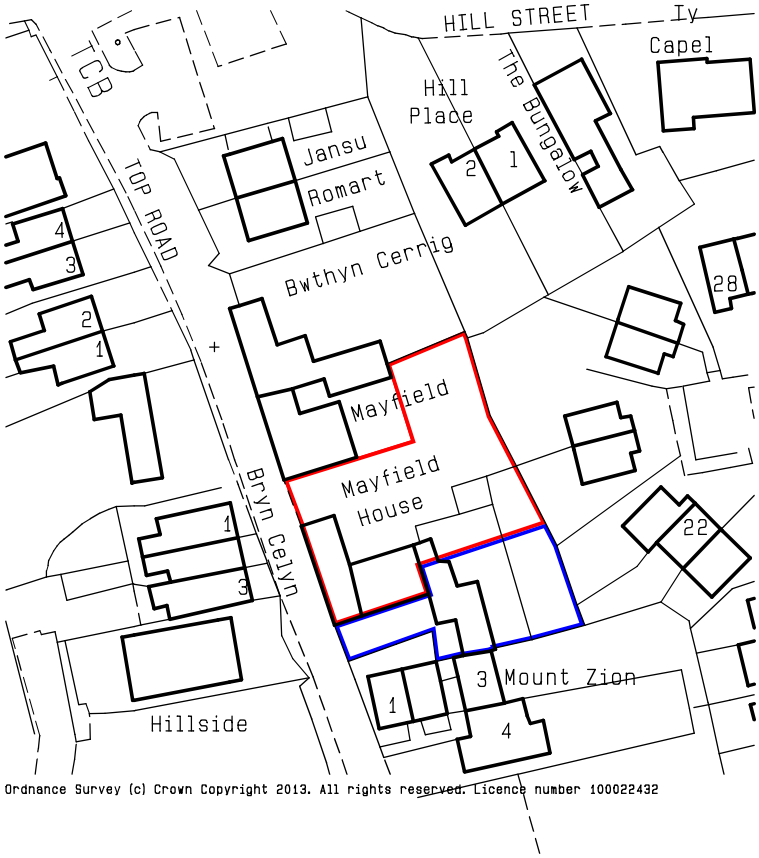


Ordnance Survey (c) Crown Copyright 2013. All rights reserved. Licence number 100022432

Mayfield Yard,
Top Road,
Summerhill,
WREXHAM,
LL11 4SR.

Location Plan.

Dwg No. 10082.04.

Scale 1:1000@A4.