
BRICK Plan U-Shape Stable Block

Customer: D Brereton Thomas

HUNTER STABLES

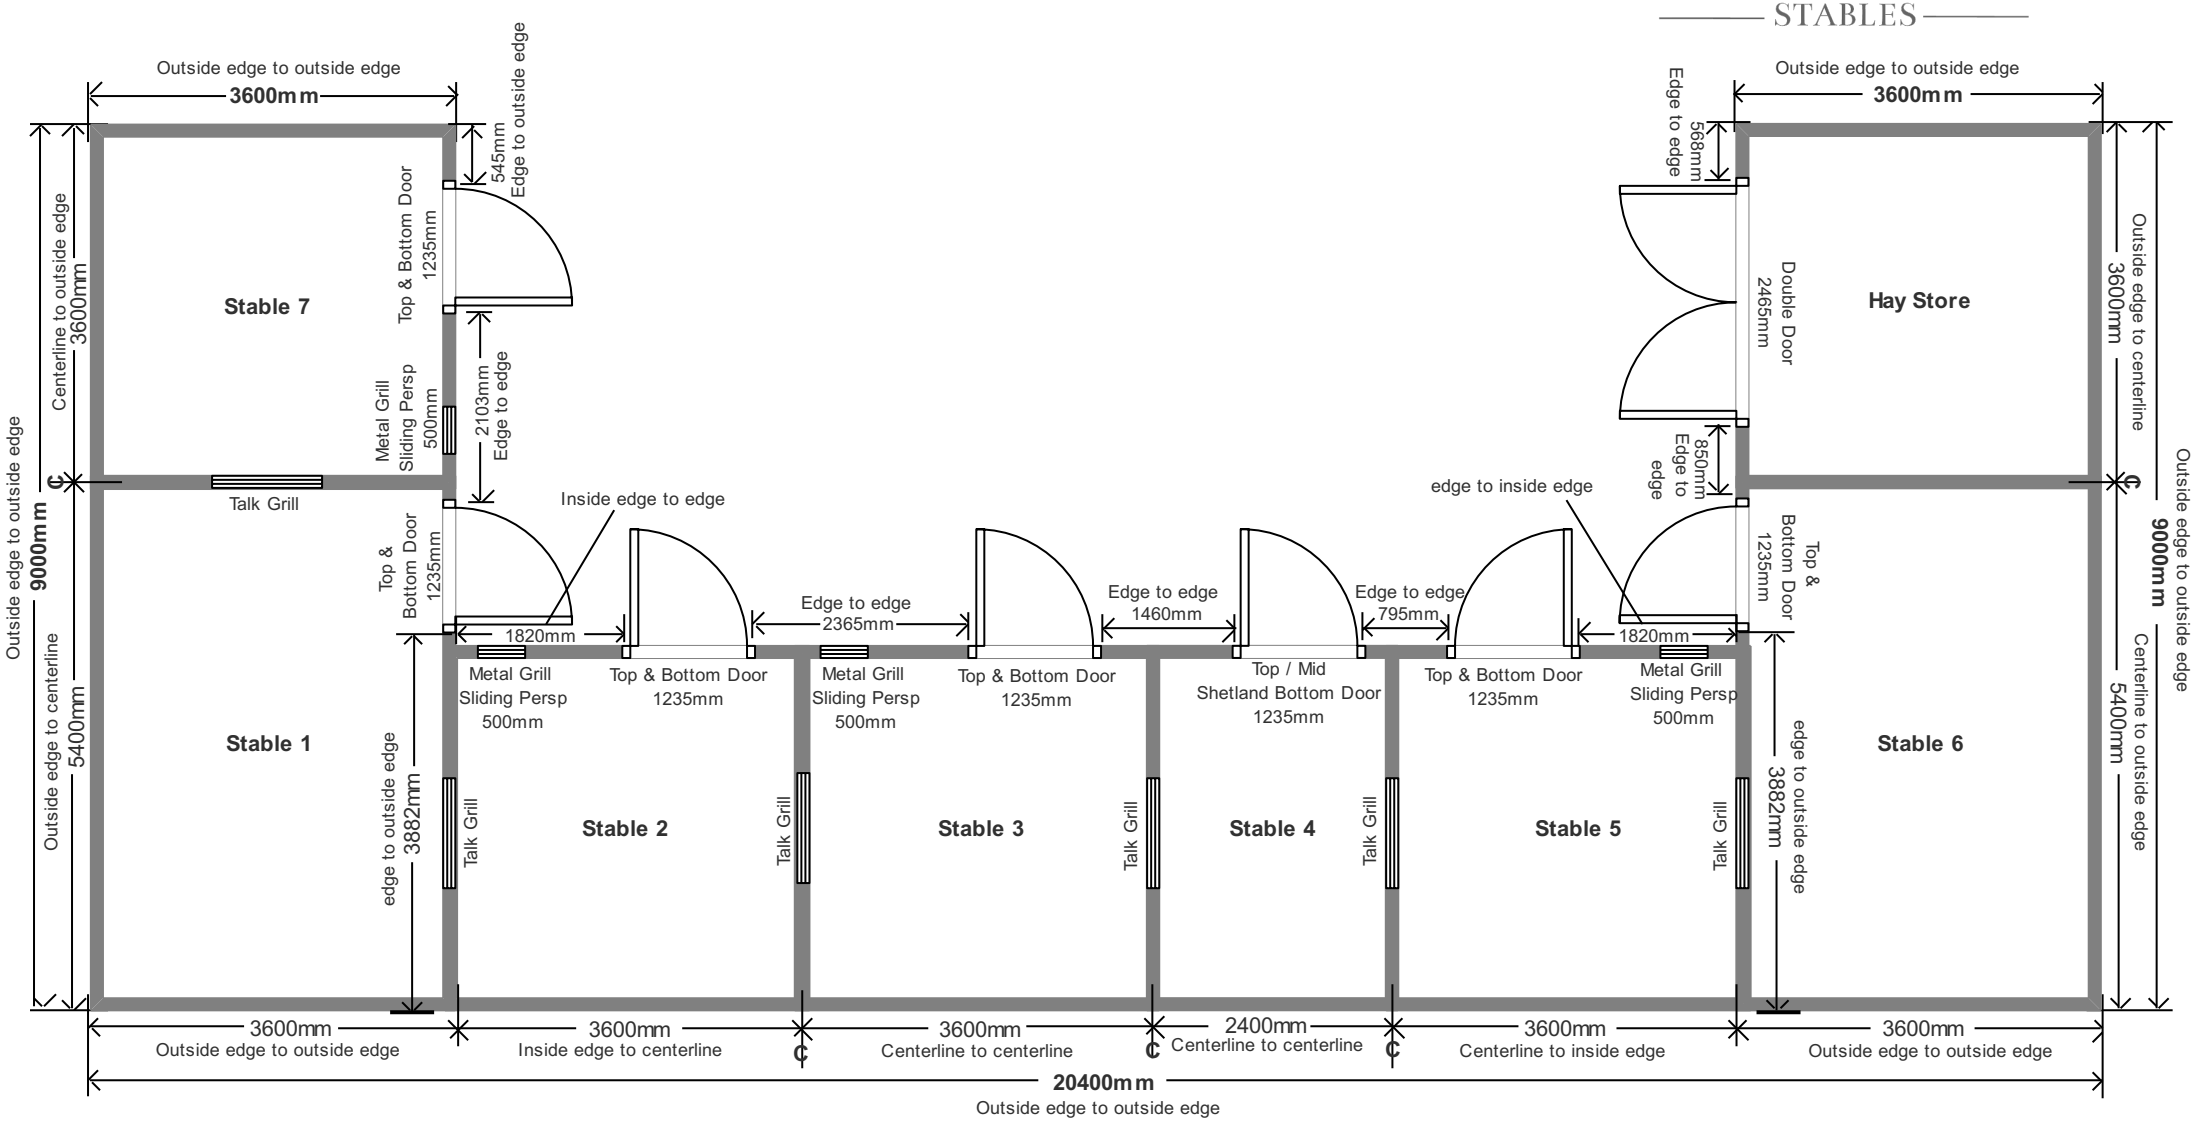

Measurements given are external sizes

Sub Base - Minimum 4" of MOT Type 1, machine compacted
Concrete - Minimum of 4" RC45 concrete with DPM laid between sub base and concrete
Brick Course - Engineering bricks are required. A minimum 4:1 sand, cement mix with waterproofing additive. Failure to add could allow water ingress through brick course
Additional coverage: minimum off 200mm extra coverage around the full footprint of the building plus any supporting posts (if posts are applicable), this is to support the floor fixings.
Roof overhang - Front approx 900mm / rear approx 50mm