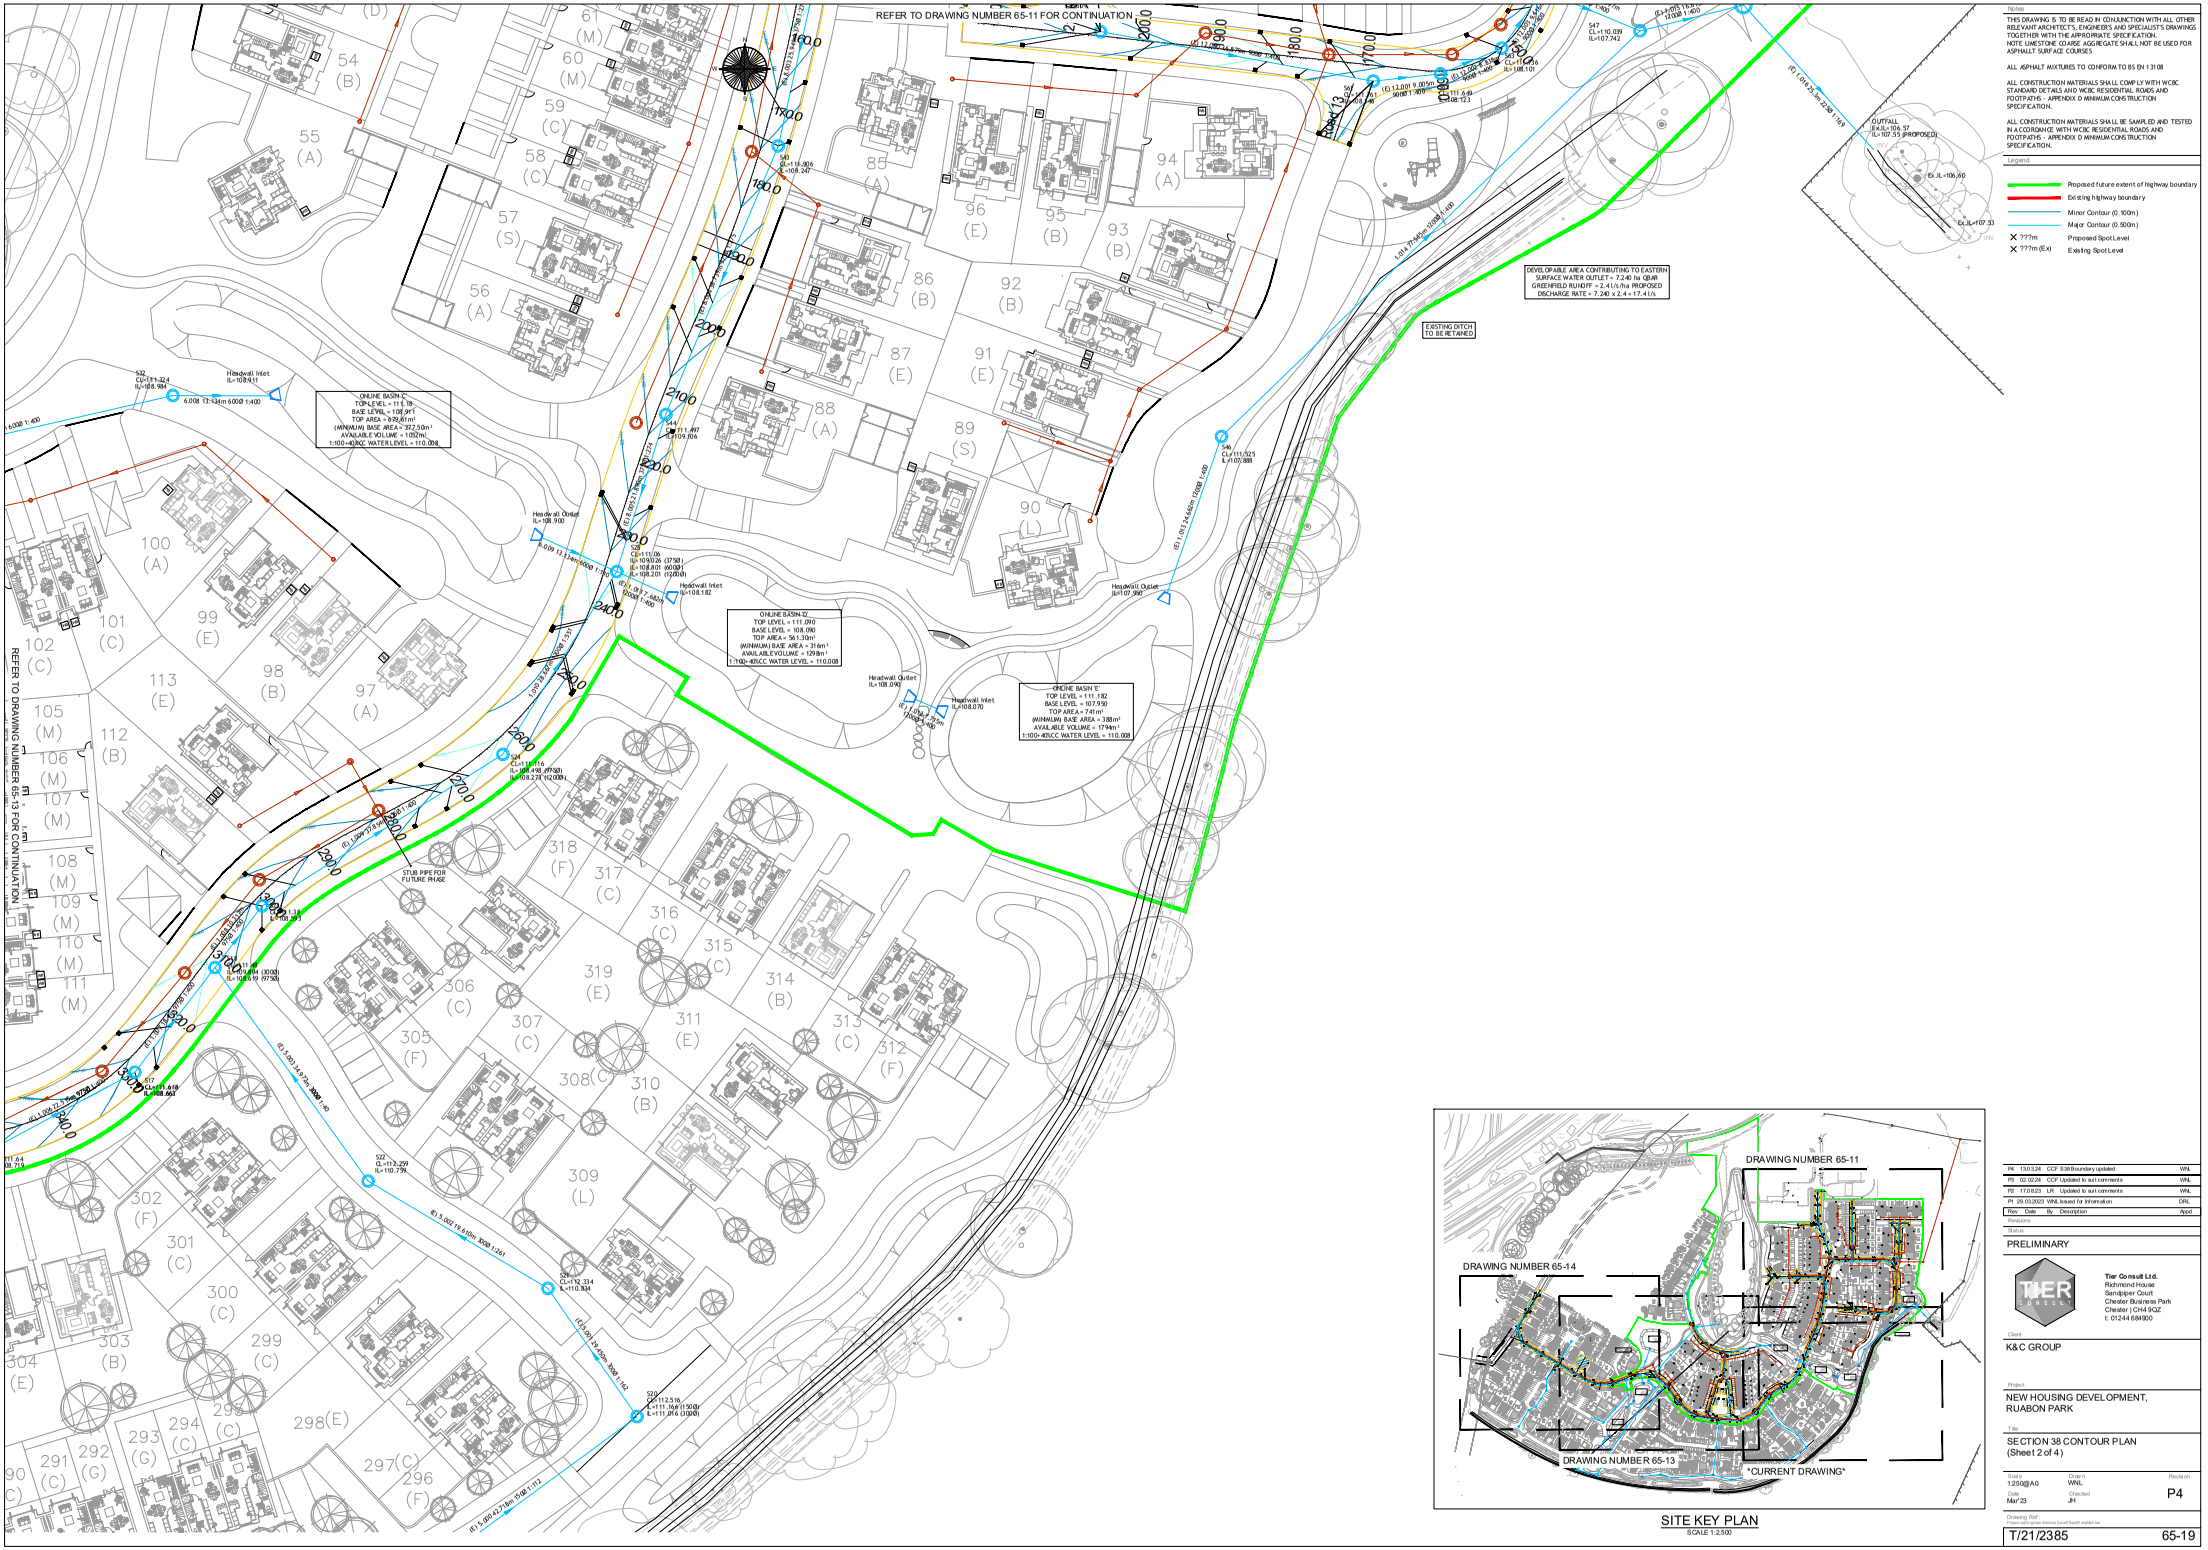


Notes

THIS DRAWING IS TO BE READ IN CONJUNCTION WITH ALL OTHER RELEVANT ARCHITECT'S, ENGINEER'S AND SPECIALIST'S DRAWINGS TOGETHER WITH THE APPROPRIATE SPECIFICATION.
NOTE LIMESTONE COARSE AGGREGATE SHALL NOT BE USED FOR ASPHALT SURFACE COURSES

ALL ASPHALT MIXTURES TO CONFORM TO BS EN 13108

ALL CONSTRUCTION MATERIALS SHALL COMPLY WITH WCBC STANDARD DETAILS AND WCBC RESIDENTIAL ROADS AND FOOTPATHS - APPENDIX D MINIMUM CONSTRUCTION SPECIFICATION.

ALL CONSTRUCTION MATERIALS SHALL BE SAMPLED AND TESTED IN ACCORDANCE WITH WCBC RESIDENTIAL ROADS AND FOOTPATHS - APPENDIX D MINIMUM CONSTRUCTION SPECIFICATION.

Legend

- Proposed future extent of highway boundary
- Existing highway boundary
- Minor Contour (0.100m)
- Major Contour (0.500m)
- ×??? Proposed Spot Level
- ×???m (Ex) Existing Spot Level

SITE KEY PLAN
SCALE 1:2,500

Rev	Date	By	Description	Appd
P4	13.03.24	CCF	S38 Boundary updated	WNL
P3	02.02.24	CCF	Updated to suit comments	WNL
P2	17.08.23	LR	Updated to suit comments	WNL
P1	29.03.2023	WNL	Issued for Information	DRL

Revisions

Status: PRELIMINARY

Tier Consult Ltd.
Richmond House
Sandpiper Court
Chester Business Park
Chester | CH4 9QZ
t: 01244 684900

Client: K&C GROUP

Project: NEW HOUSING DEVELOPMENT, RUABON PARK

Title: SECTION 38 CONTOUR PLAN (Sheet 2 of 4)

Scale	Drawn	Revision
1:250@A0	WNL	P4
Date	Checked	
Mar 23	JH	

Drawing Ref: T/21/2385 65-19