
© CALDERPEEL PARTNERSHIP LTD

NOTE: DO NOT SCALE FROM THIS DRAWING

REV.	DESCRIPTION	DATE DRAWN

*N.B Please refer to landscape architects drawings for all material details

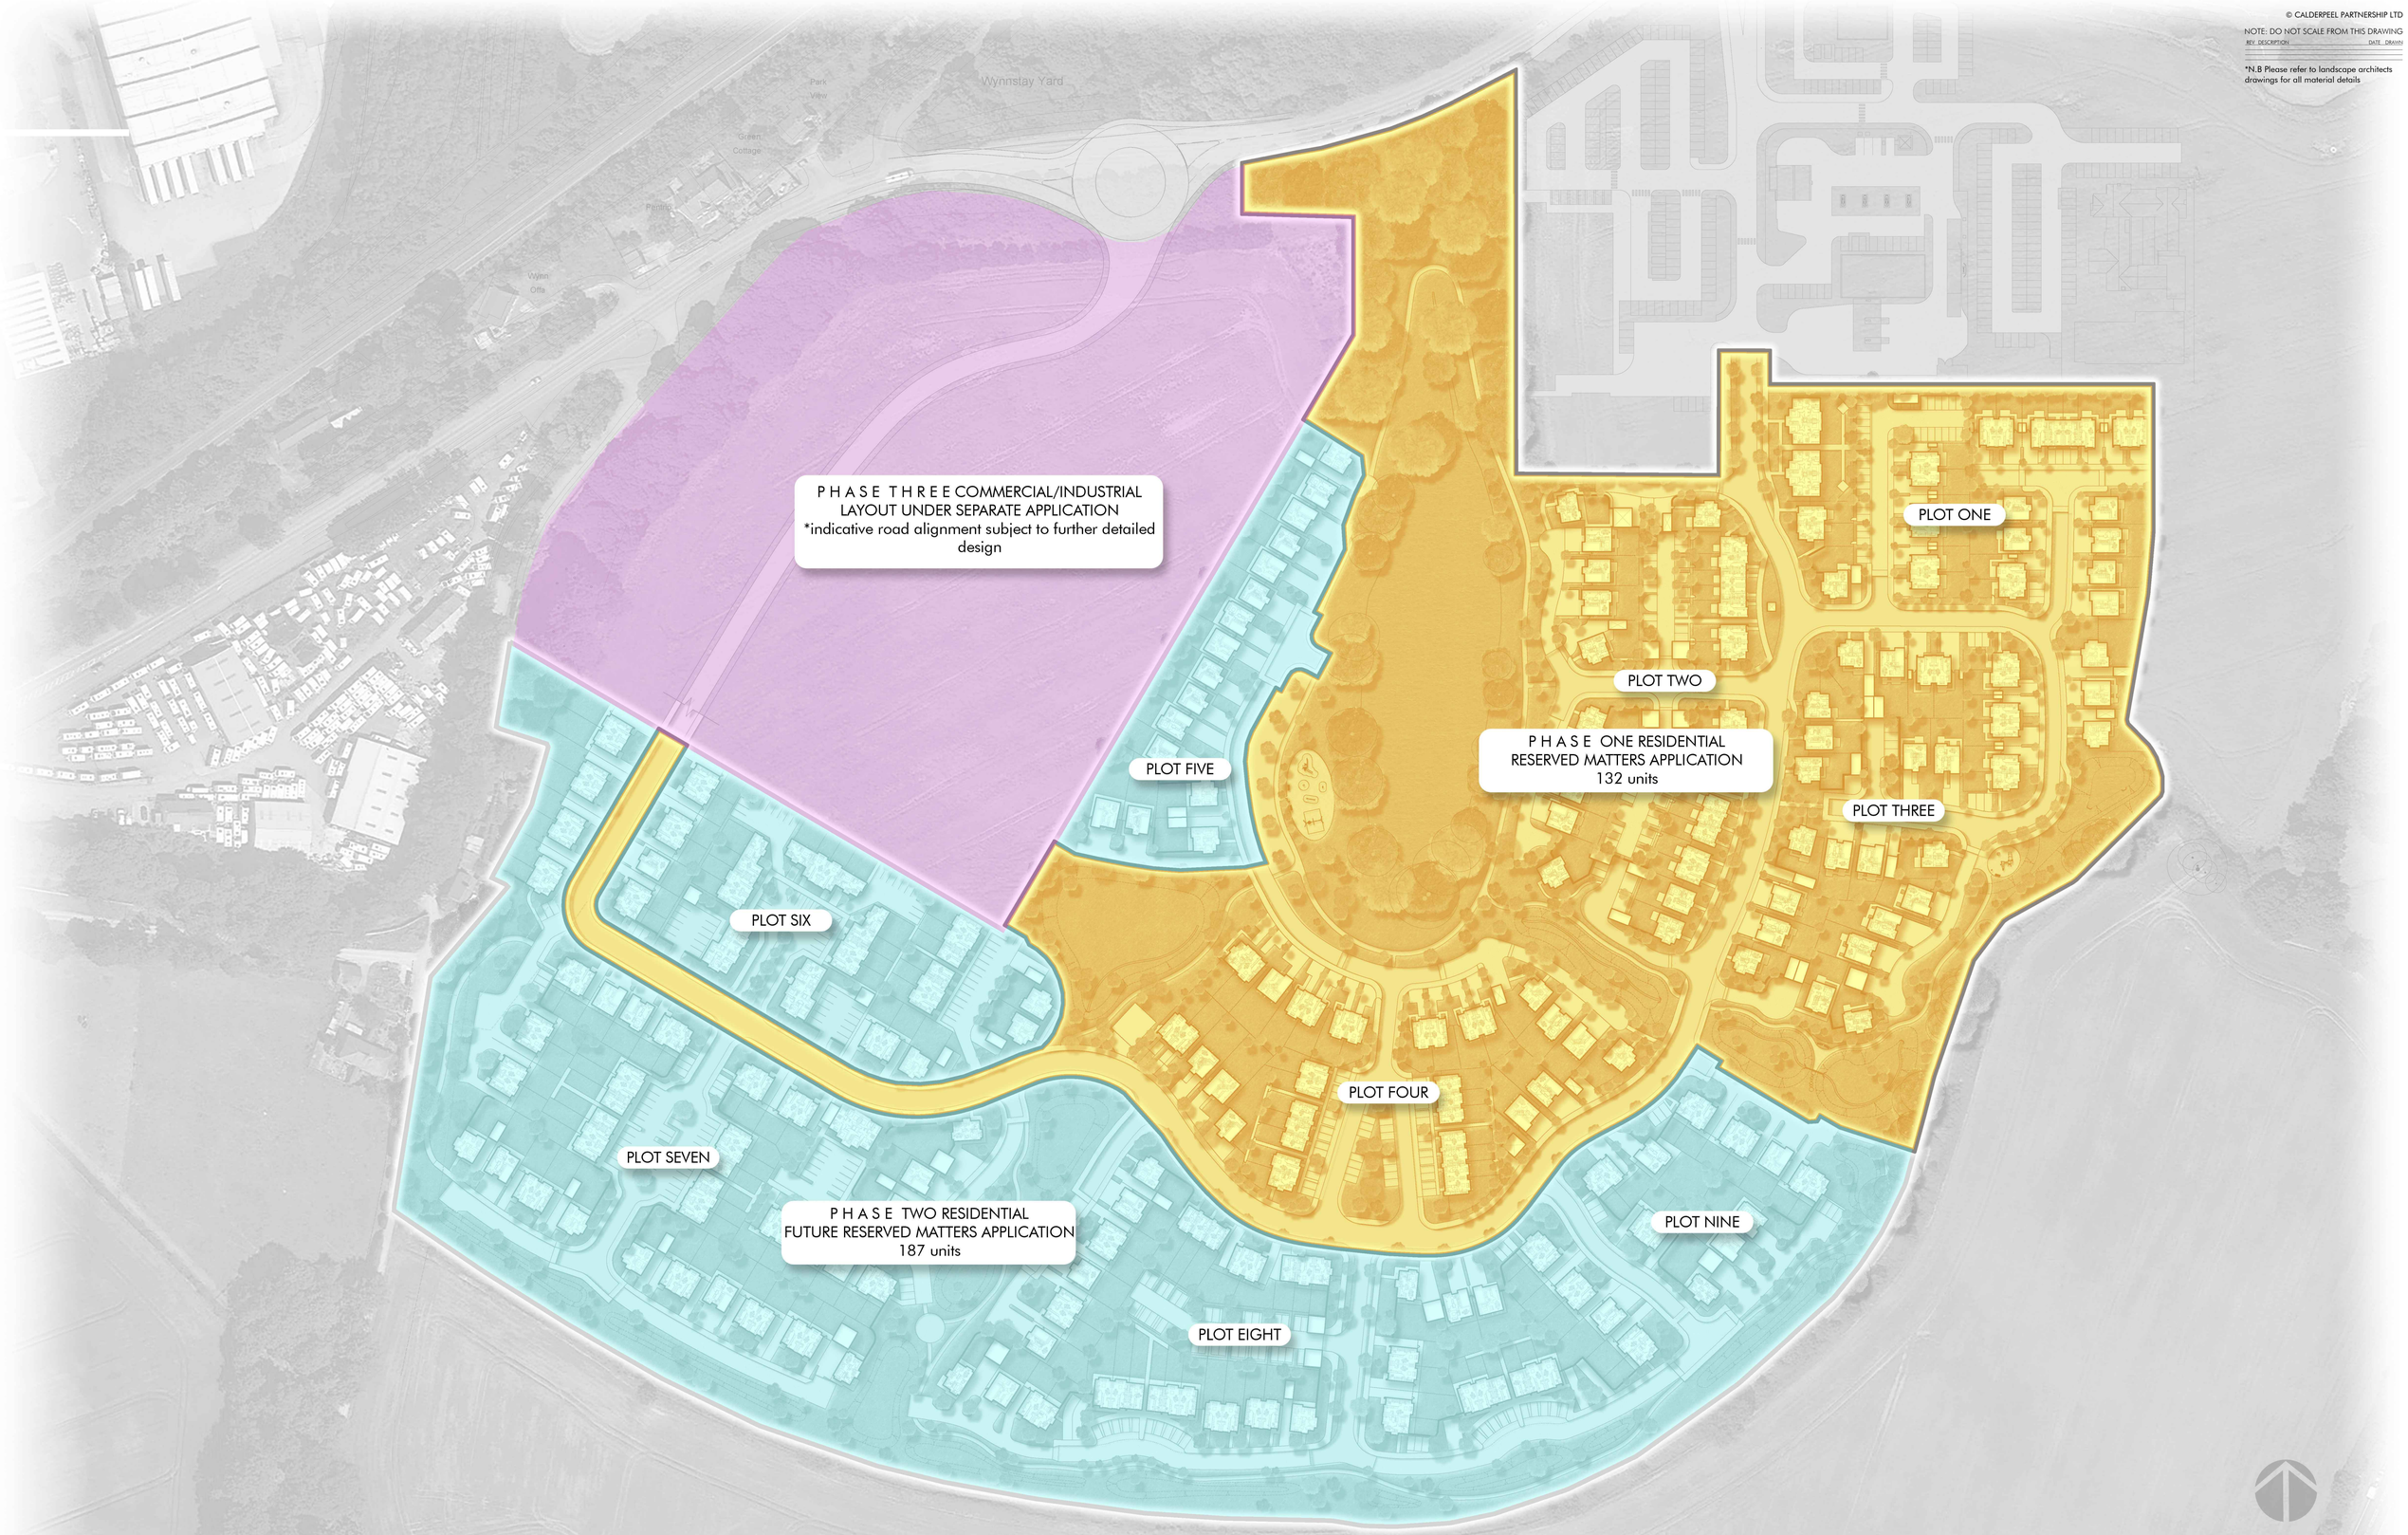

CHESHIRE
Market Court
20-24 Church St
Altrincham
WA14 4DW
0161 929 7622

SURREY
100 High St
Esher
Surrey
KT10 9QJ
01372 203 335

SHEFFIELD
Electric Works
3 Concourse Way
Sheffield
S1 2BJ
0114 250 7983

LIVERPOOL
AvenueHQ
17 Mann Island
Liverpool
L3 1BP
0151 662 0122

MANCHESTER
All Work & Social
XYZ Building
2 Hardman Boulevard
M3 3AQ
0161 929 7622

RUABON, WREXHAM

PURE RESIDENTIAL & COMMERCIAL LTD

PROPOSED PHASING PLAN
DWG: 19126 (PL) 033 A
DATE: 09.09.20
SCALE: 1:1000 @ A1 DRAWN: AG

CALDERPEEL
ARCHITECTS