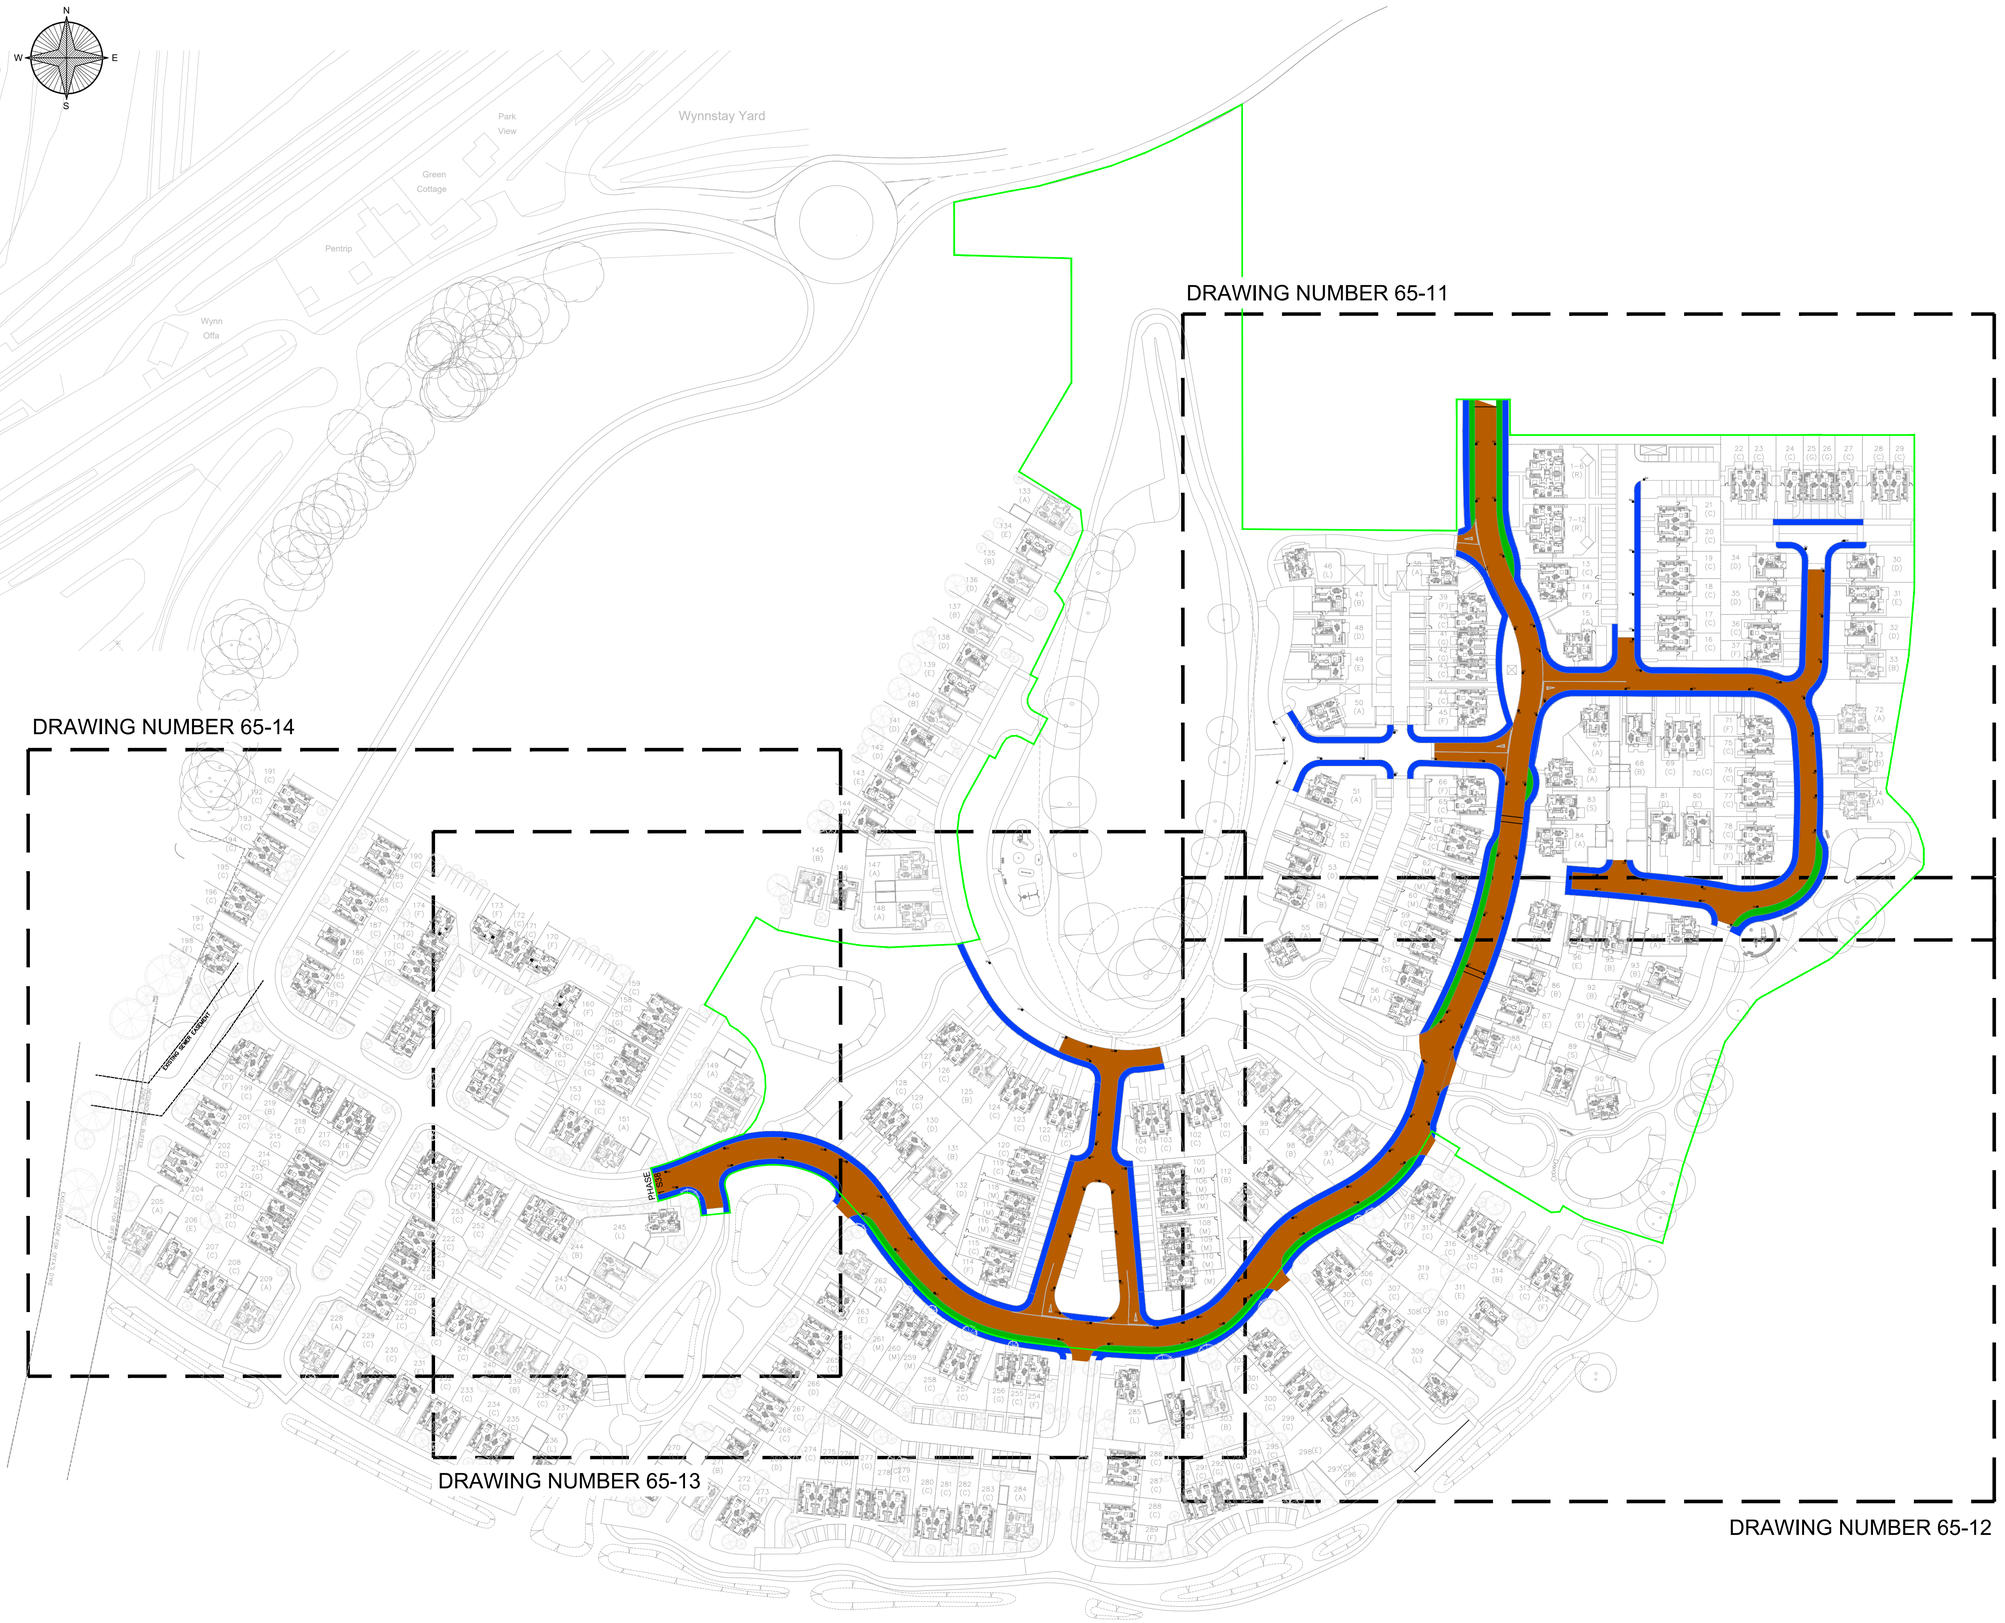


Notes

THIS DRAWING IS TO BE READ IN CONJUNCTION WITH ALL OTHER RELEVANT ARCHITECT'S, ENGINEER'S AND SPECIALIST'S DRAWINGS TOGETHER WITH THE APPROPRIATE SPECIFICATION.
NOTE LIMESTONE COARSE AGGREGATE SHALL NOT BE USED FOR ASPHALLT SURFACE COURSES

ALL ASPHALT MIXTURES TO CONFORM TO BS EN 13108

ALL CONSTRUCTION MATERIALS SHALL COMPLY WITH WCBC STANDARD DETAILS AND WCBC RESIDENTIAL ROADS AND FOOTPATHS - APPENDIX D MINIMUM CONSTRUCTION SPECIFICATION.

ALL CONSTRUCTION MATERIALS SHALL BE SAMPLED AND TESTED IN ACCORDANCE WITH WCBC RESIDENTIAL ROADS AND FOOTPATHS - APPENDIX D MINIMUM CONSTRUCTION SPECIFICATION.

Legend

- PROPOSED ADOPTABLE HIGHWAY
- PROPOSED ADOPTABLE FOOTWAY
- PROPOSED ADOPTABLE SERVICE VERGE
- GU PROPOSED ADOPTABLE ROAD GULLY

Rev	Date	By	Description	Appd
P6	13.03.24	CCF	S38 Boundary updated	WNL
P5	02.02.24	CCF	Updated to suit comments	WNL
P4	17.08.23	LR	Updated to suit comments	WNL
P3	14.09.21	CCF	Updated to suit comments	JH
P2	08.09.21	CCF	Revised to suit comments.	DRL
P1	18.08.21	JCB	Issued for Information	DRL

Revisions

Status

PRELIMINARY

Tier Consult Ltd.
Richmond House
Sandpiper Court
Chester Business Park
Chester | CH4 9QZ
t: 01244 684900

Client

K&C GROUP

Project

NEW HOUSING DEVELOPMENT,
RUABON PARK

Title

SECTION 38 AGREEMENT PLAN
KEY PLAN

Scale
1:1000@A1

Drawn
DRL

Revision
P6

Date
Jul'21

Checked
JH

Drawing Ref :
Project no|Originator|Volume|Level|Type|Role|Number

T/21/2385 65-10