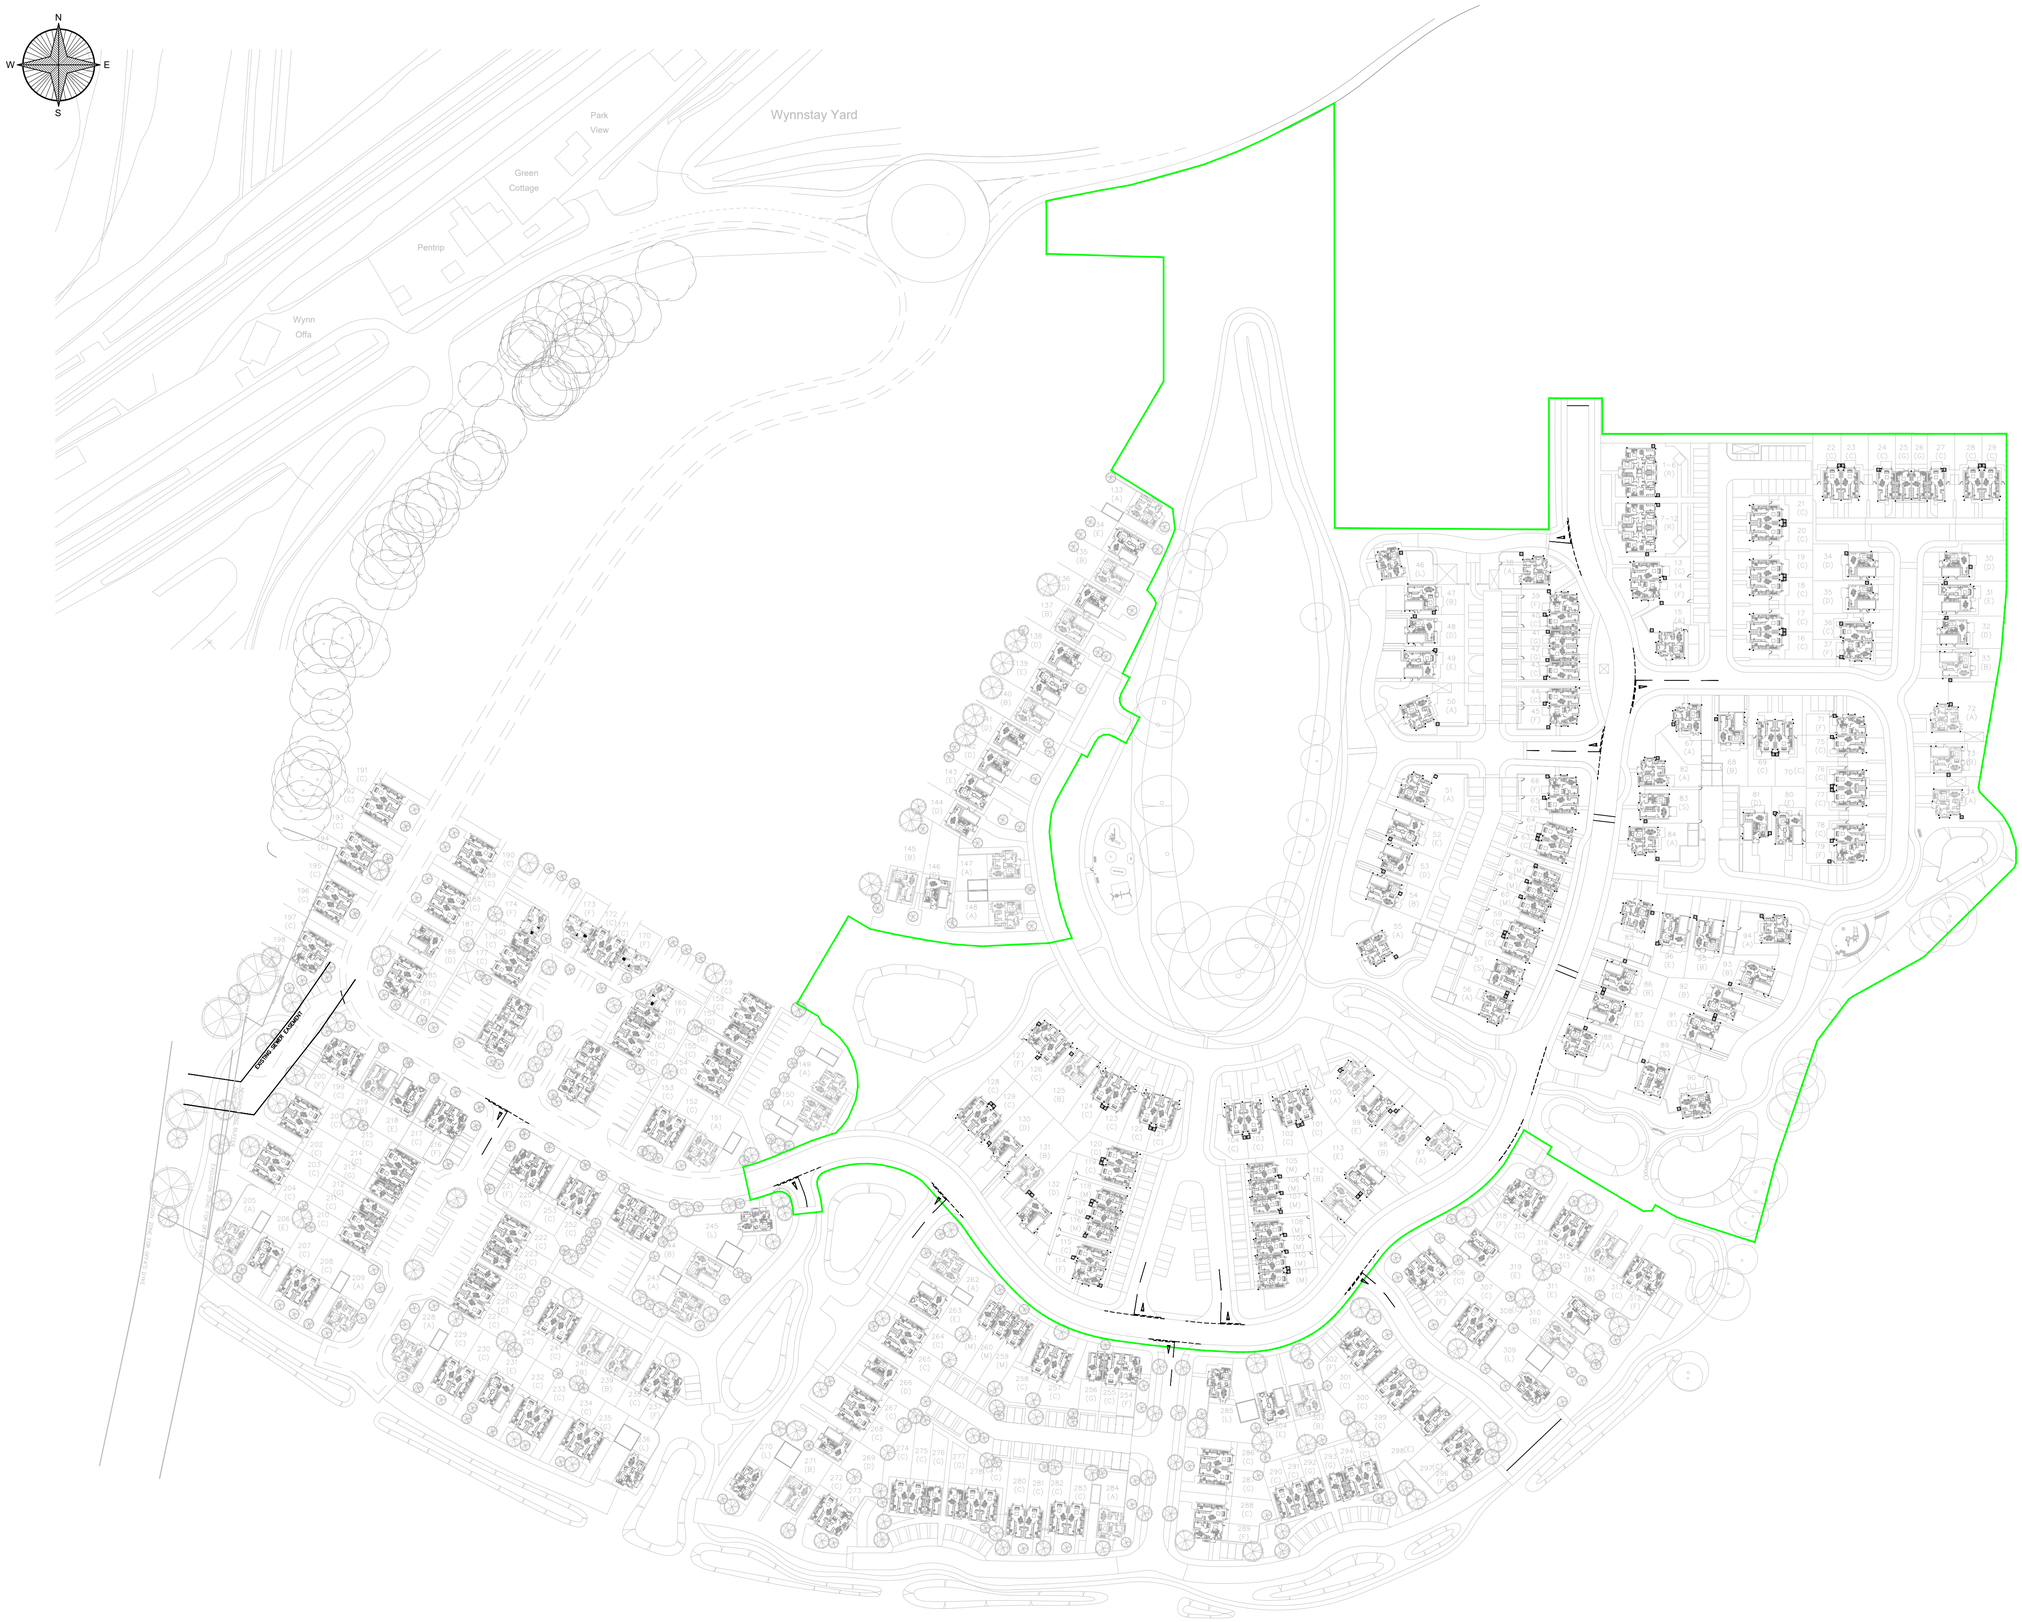


Notes

THIS DRAWING IS TO BE READ IN CONJUNCTION WITH ALL OTHER RELEVANT ARCHITECT'S, ENGINEER'S AND SPECIALIST'S DRAWINGS TOGETHER WITH THE APPROPRIATE SPECIFICATION.
NOTE LIMESTONE COARSE AGGREGATE SHALL NOT BE USED FOR ASPHALLT SURFACE COURSES

ALL ASPHALT MIXTURES TO CONFORM TO BS EN 13108

ALL CONSTRUCTION MATERIALS SHALL COMPLY WITH WCBC STANDARD DETAILS AND WCBC RESIDENTIAL ROADS AND FOOTPATHS - APPENDIX D MINIMUM CONSTRUCTION SPECIFICATION.

ALL CONSTRUCTION MATERIALS SHALL BE SAMPLED AND TESTED IN ACCORDANCE WITH WCBC RESIDENTIAL ROADS AND FOOTPATHS - APPENDIX D MINIMUM CONSTRUCTION SPECIFICATION.

Legend

PROPOSED ROAD MARKINGS
WHITE ROAD MARKINGS TO BE CLASS R2 100 MCD/M2/LUX THERMOPLASTIC SCREED TO TRAFFIC SIGNS REGULATIONS AND GENERAL DIRECTIONS DIAGRAM REFERENCE

3750mm WHITE MARKING 'GIVE WAY' TO TSRGD DIAGRAM 1023A

200mm THICK INTERMITTENT WHITE LINES (600mm LINE 300mm GAP 300mm SPACING) TO TSRGD DIAGRAM 1003A

100mm THICK INTERMITTENT WHITE LINE (600mm LINE 300mm GAP) TO TSRGD DIAGRAM 1009A

200mm THICK INTERMITTENT WHITE LINES (600mm LINE 300mm GAP 300mm SPACING) TO TSRGD DIAGRAM 1010

Rev	Date	By	Description	Appd
P4	13.03.24	CCF	S38 Boundary updated	WNL
P3	02.02.24	CCF	Updated to suit comments	DRL
P2	17.08.23	LR	Updated to suit comments	DRL
P1	18.08.21	WNL	Issued for Information	DRL

Revisions

Status

PRELIMINARY

Tier Consult Ltd.
Richmond House
Sandpiper Court
Chester Business Park
Chester | CH4 9QZ
t: 01244 684900

Client

K&C GROUP

Project

NEW HOUSING DEVELOPMENT,
RUABON PARK

Title

SECTION 38
ROAD MARKINGS

Scale	Drawn	Revision
1:1000@A1	WNL	P4
Date	Checked	
Mar'23	JH	

Drawing Ref :
Project no|Originator|Volume|Level|Type|Role|Number

T/21/2385 65-22