
Proposed Digital Screen

High Street, Wrexham

Scale 1:1000

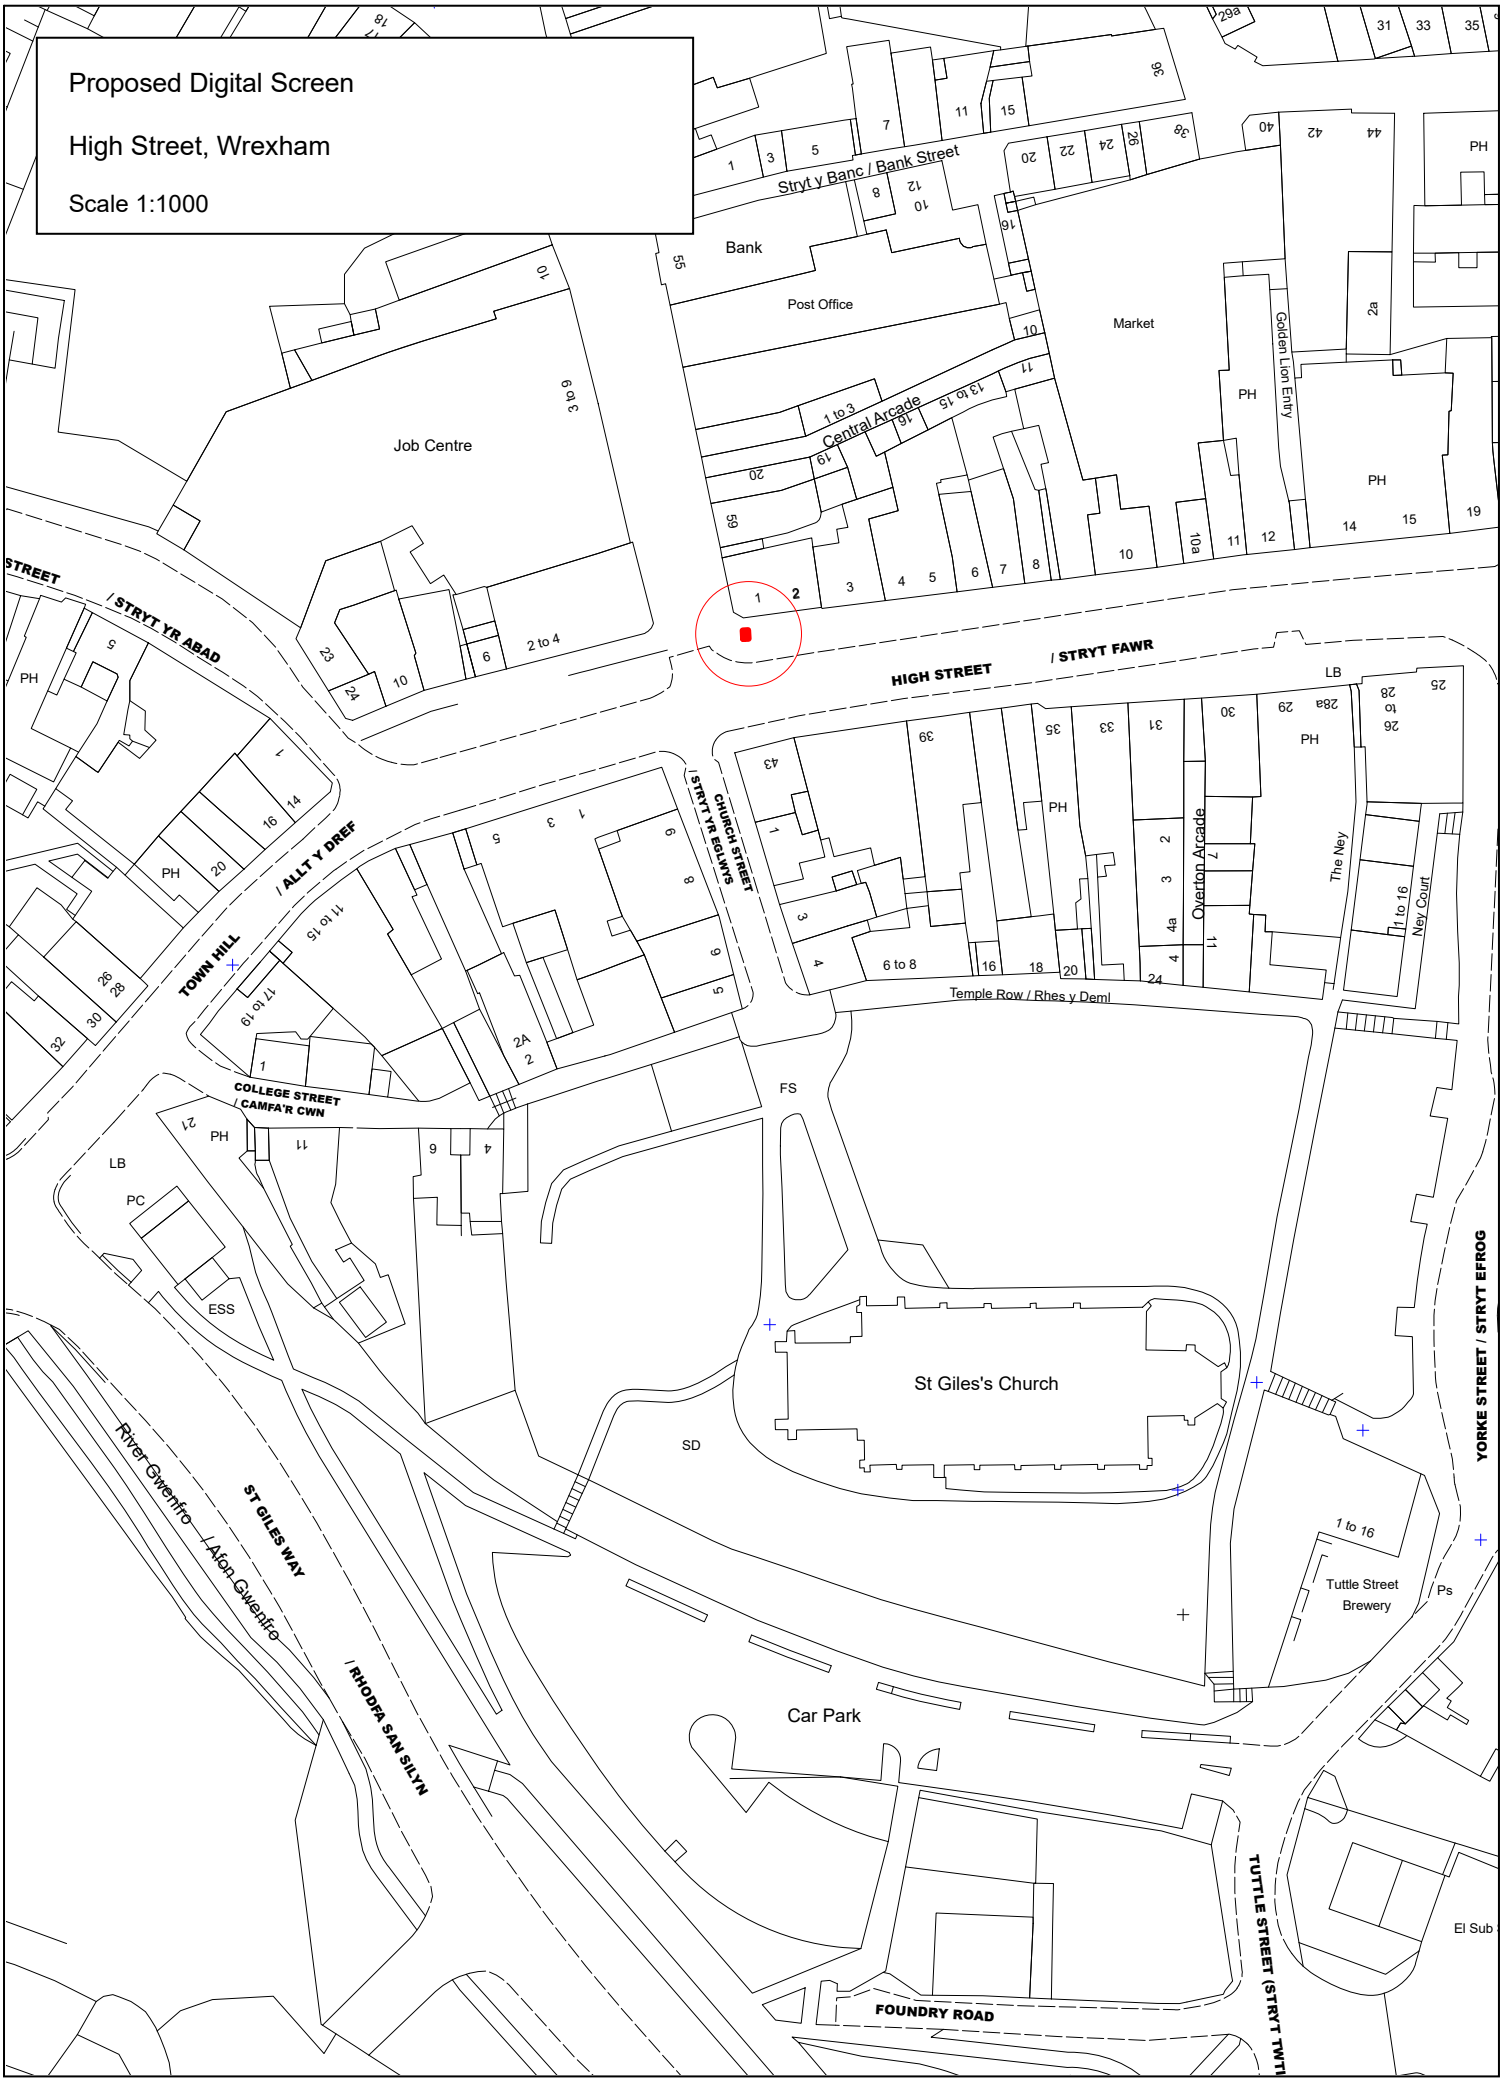

© Hawlfraint y Goron. Cedwir pob hawl. Rhif Trwydded 100023429. 2019
Ordnance Survey (mapping) © Crown copyright. All rights reserved. 100023429. 2019