
186 CAE GWILYM LANE

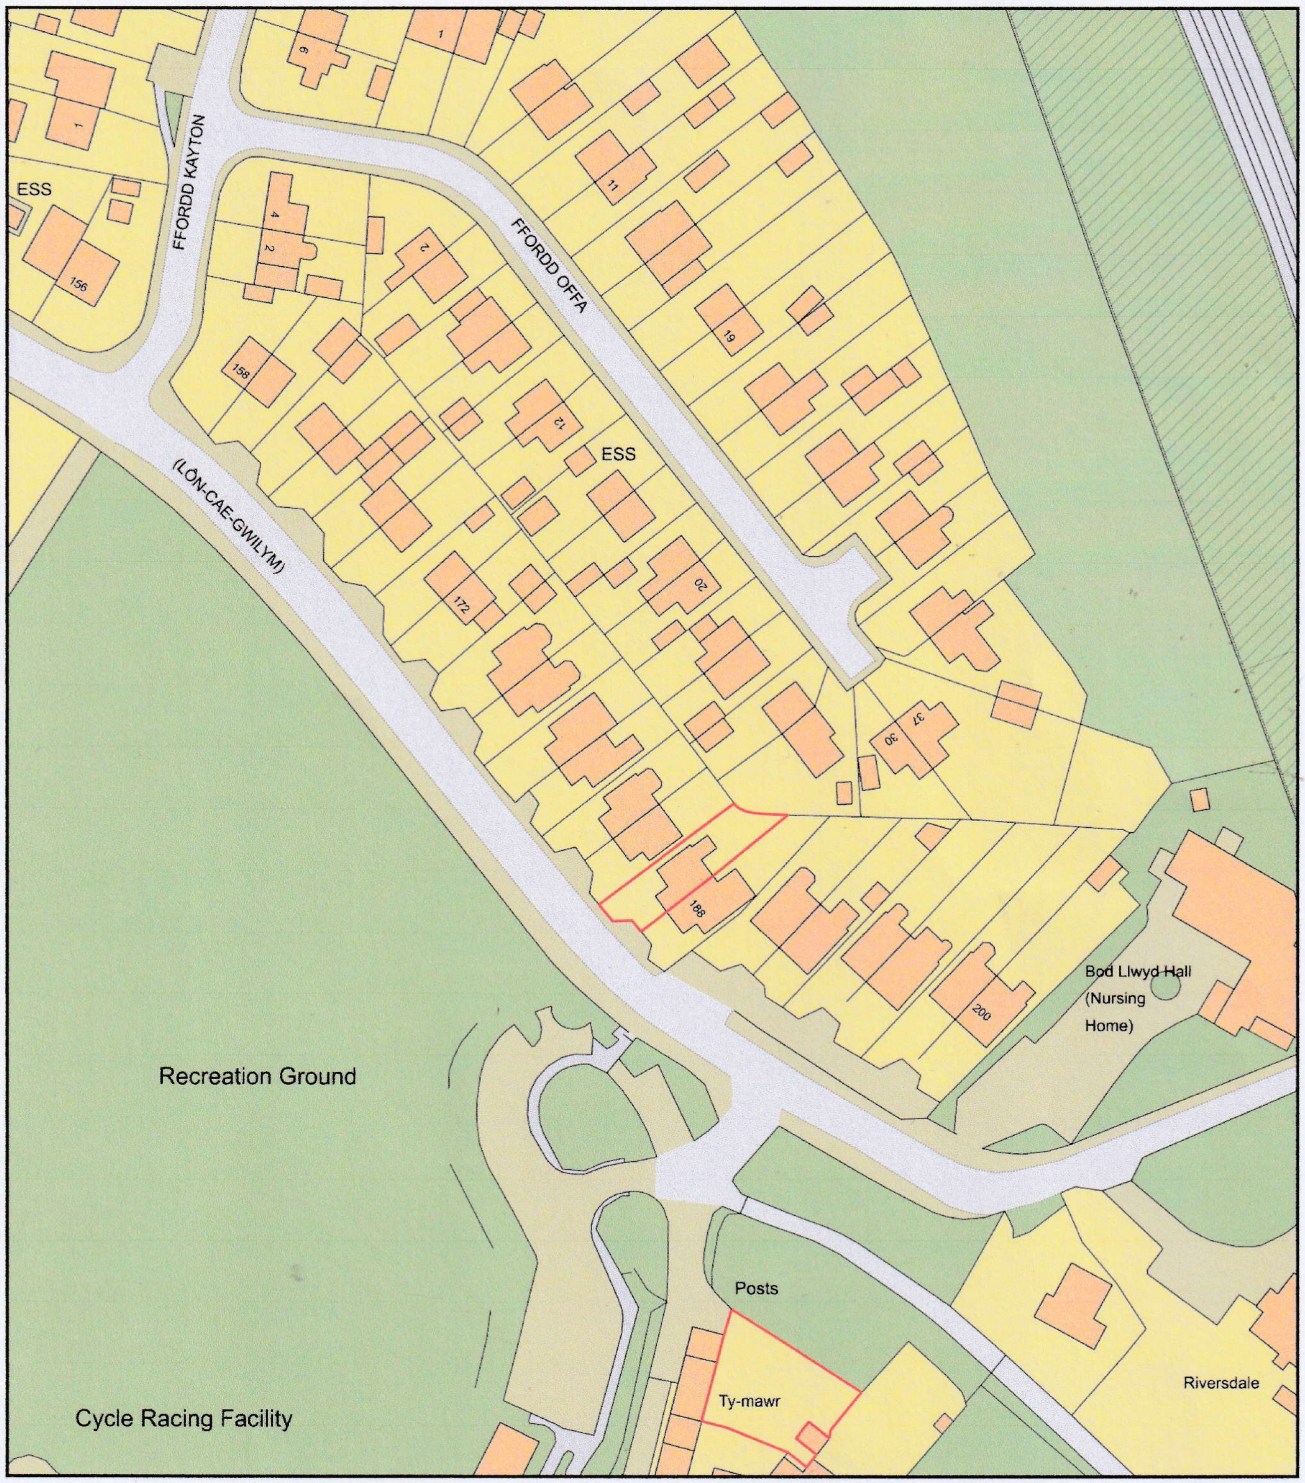

ReQuestaPlan

Plan Produced for: DAWN DEXTER/WRECSAM BC

Date Produced: 26 Jun 2024

Plan Reference Number: TQRQM24178094928798

Scale: 1:1250 @ A4

© Crown copyright and database rights 2023 OS 100042766