
186 CAE GWILYM LANE

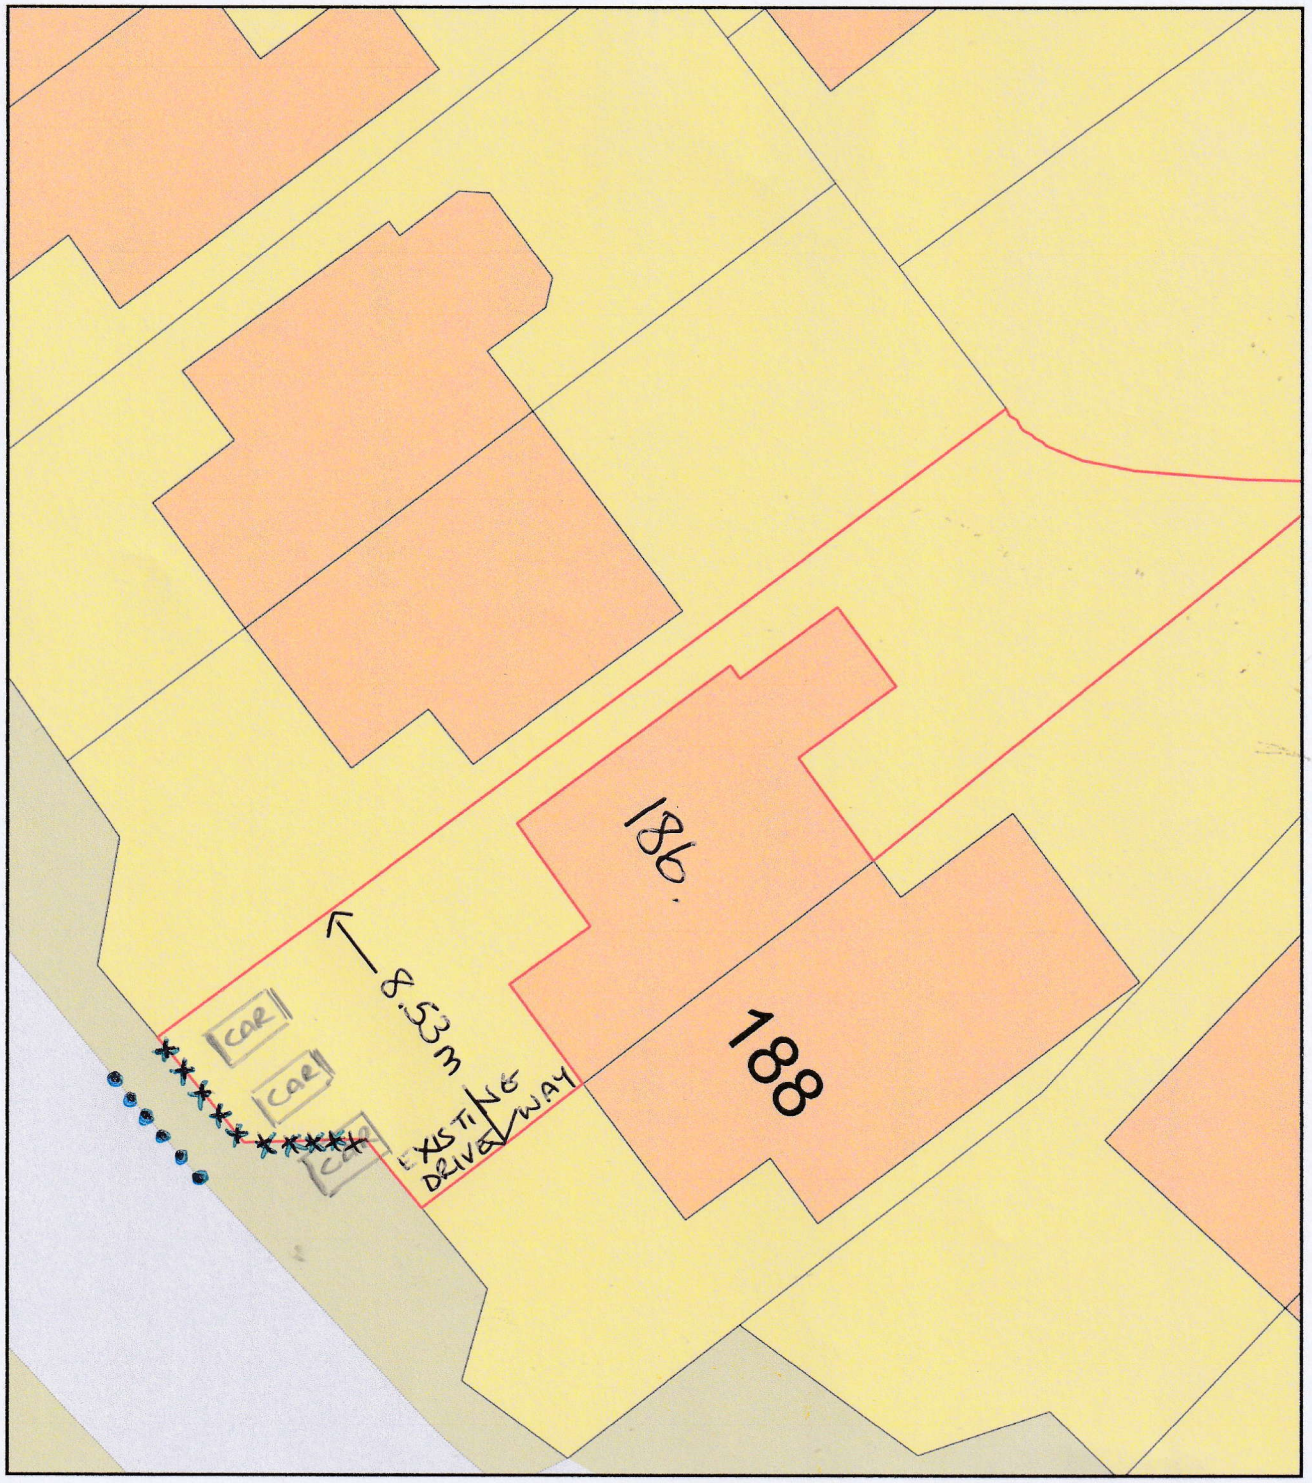

0 10
Metres

N

ReQuestaPlan

xxx - wall to be demolished

... - kerb to be lowered

Materials to be used - Hardcore base, tarmac driveway.

Plan Produced for: DAWN DEXTER/WRECSAM BC

Date Produced: 26 Jun 2024

Plan Reference Number: TQRQM24178095549041

Scale: 1:200 @ A4

© Crown copyright and database rights 2023 OS 100042766