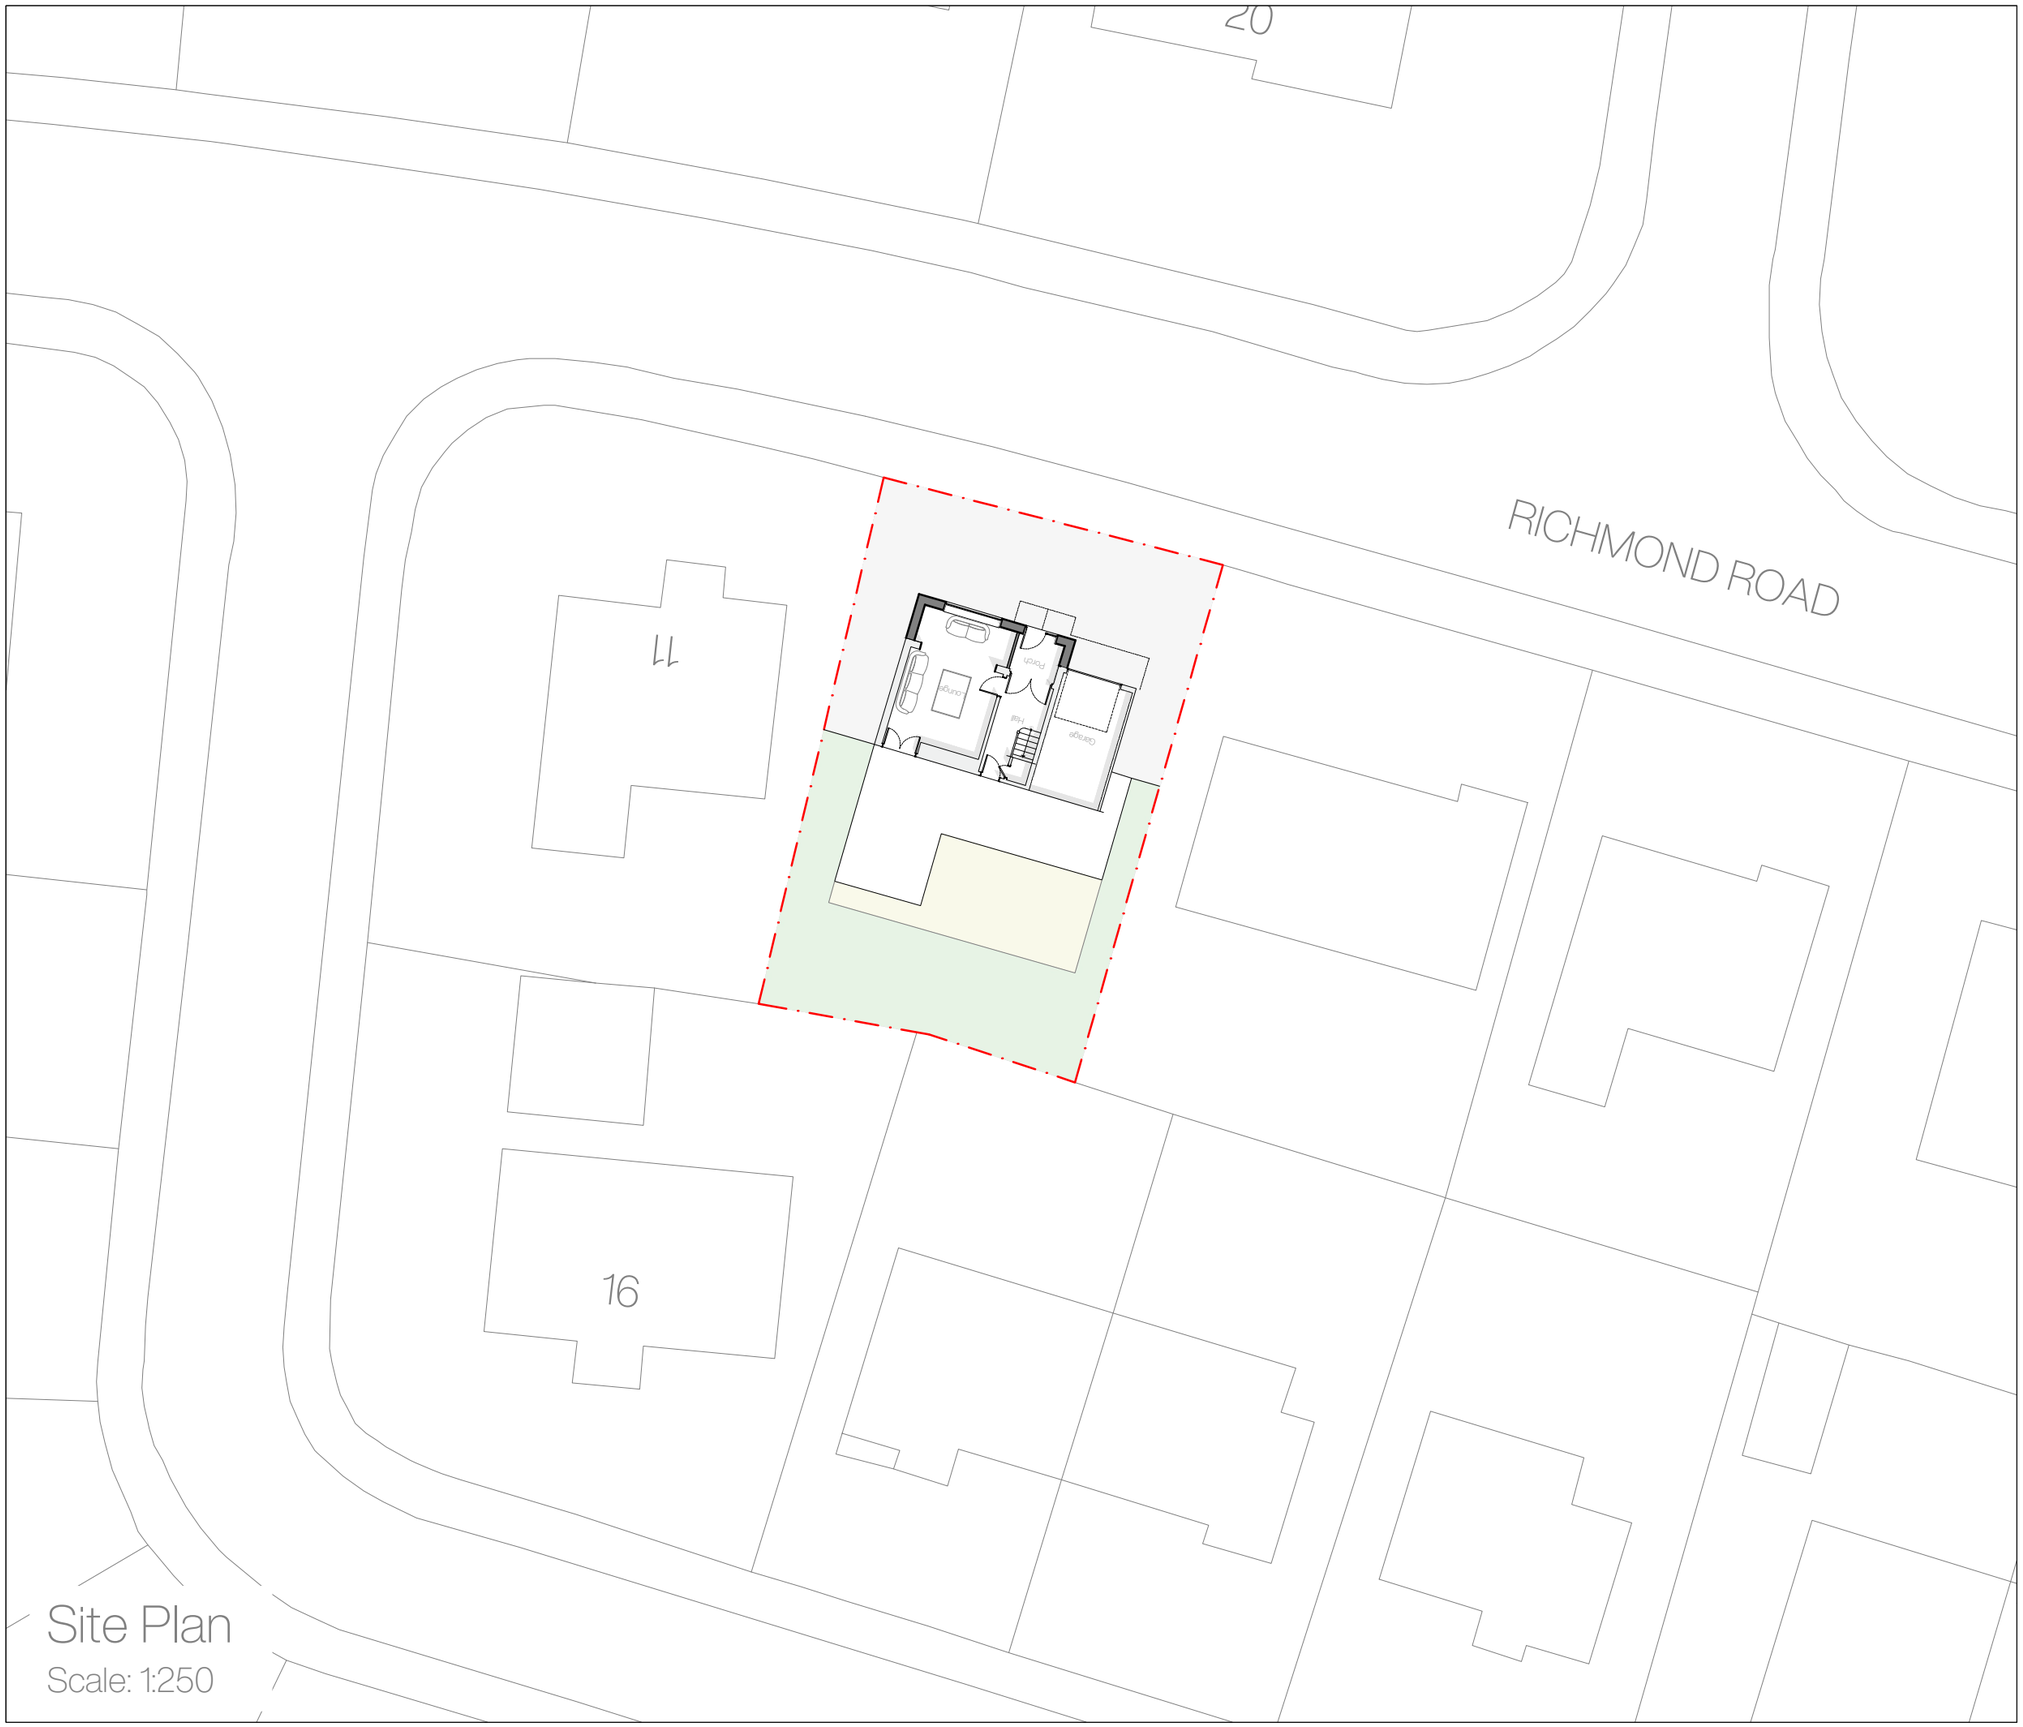


Landscaping is indicative only.

N

Site Plan Key

Application Site

9 Richmond Road,
Wrexham,
LL12 8AA

Rev	Notes	Date

Proposed | Site Plan

June 2024

A3

N02.1.003

1 - 2

DO NOT SCALE FROM THIS DRAWING. ALL DIMENSIONS TO BE CONFIRMED ON SITE PRIOR TO FABRICATION BY THE CONTRACTOR. DRAWINGS TO BE READ IN CONJUNCTION WITH ANY REFERENCED DOCUMENTATION. PLANS NOT TO BE REPRODUCED WITHOUT THE PRIOR CONFIRMATION FROM THE DESIGN TEAM.

©