



PROPOSED EAST FACING ELEVATION
1 : 100

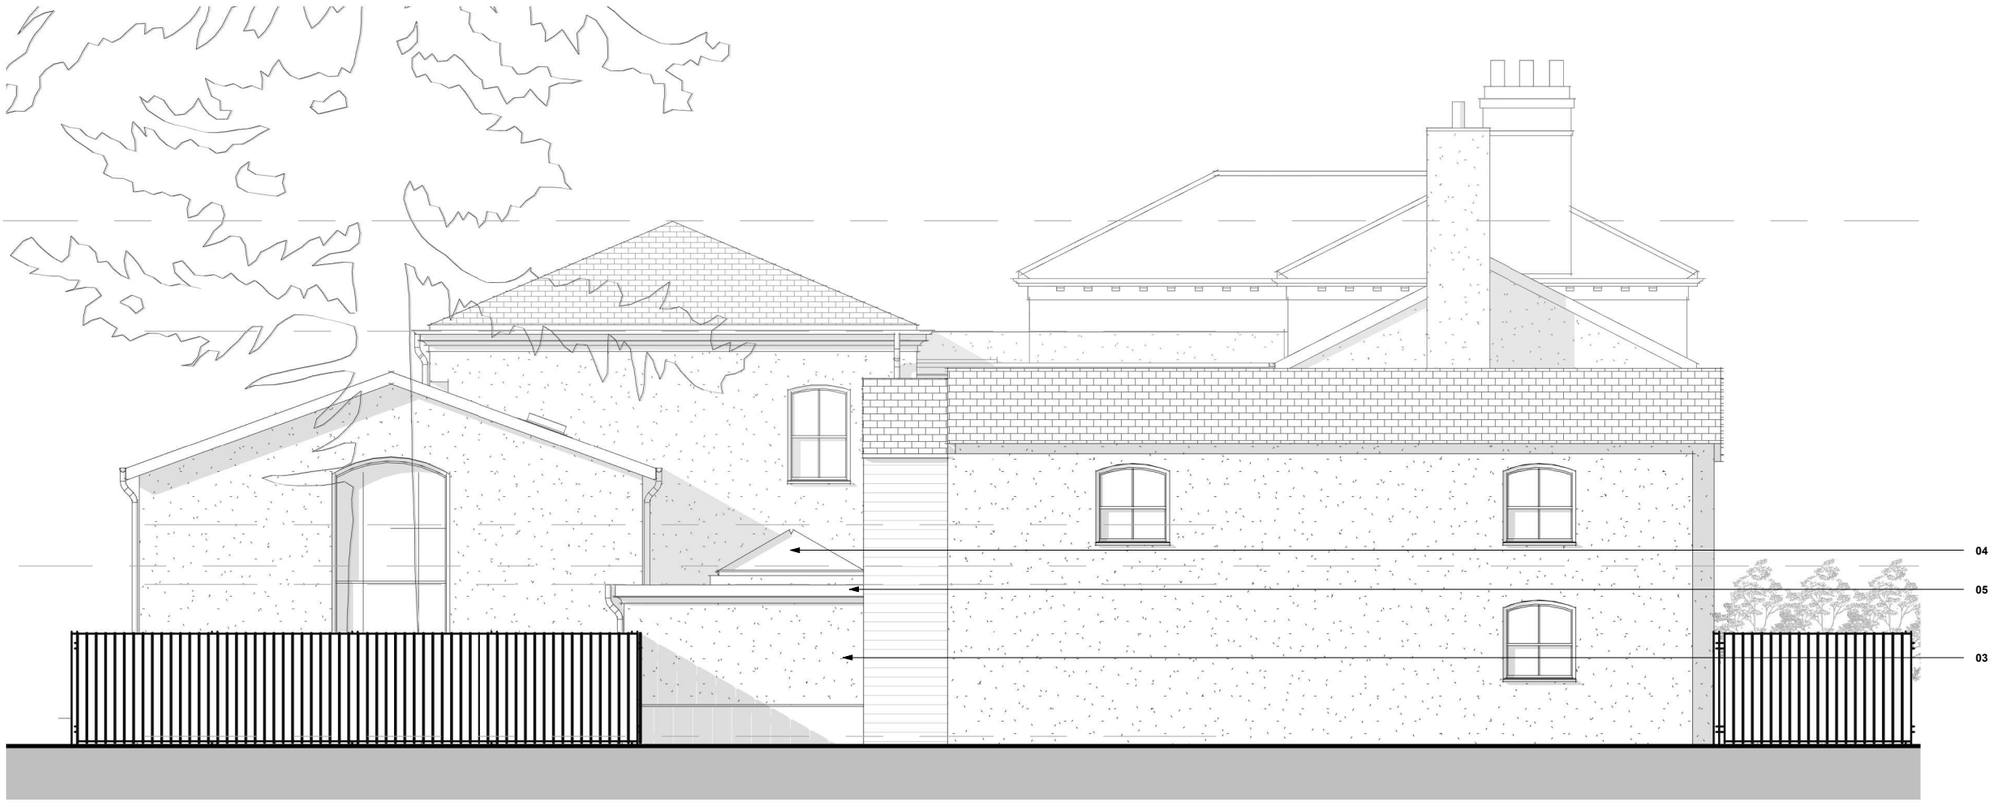


PROPOSED NORTH FACING ELEVATION
1 : 100

# Arch.Haus

Arch Haus Studio
e: mail@arch.haus
t: 07879 693 165

| | |
|---|---|
| Client: | Mr & Mrs Green |
| Project Name: | Hoseley House |
| Project Ref: | 24002 |
| Project Address: | Hoseley House, Marford, LL12 8YD |

Notes:

Detailed design pending site invesitagtion into existing perimeter structure and ground investigation to confirm drainage / utility locations and routes:

- Structural column positions TBC
- Roof Falls TBC
- Internal RWP locations TBC
- Finished floor levels TBC

**01** - Proposed bespoke timber frame window colour and style to match existing.

**02** - Proposed bespoke timber frame single / french / bi-fold doors colour and style to match existing.

**03** - Proposed external wall (extension) render finish to match existing.

**04** - Proposed bespoke aluminium frame roof lantern.

**05** - Proposed flat roof

NOT TO BE USED FOR CONSTRUCTION

Revision:
P1 08/04/2024 Planning Issue

Drawing Status: PLANNING

| | | | |
|---|---|---|---|
| Sheet Name: | PROPOSED ELEVATIONS | | |
| Sheet Number: | L(05)002 | Date: | 08/04/2024 |
| Drawn by: | TPG | Rev: | P1 |
| Checked by: | | Scale: | 1 : 100 |

All dimensions to be checked on site. Figured dimensions to be read in preference to scaled. Arch.Haus accepts no responsibilty for any unauthorised amendments to the drawing and does not permit unauthorised copying of the drawing.This drawing is copyright and remains the property of Arch.Haus unless otherwise agreed.