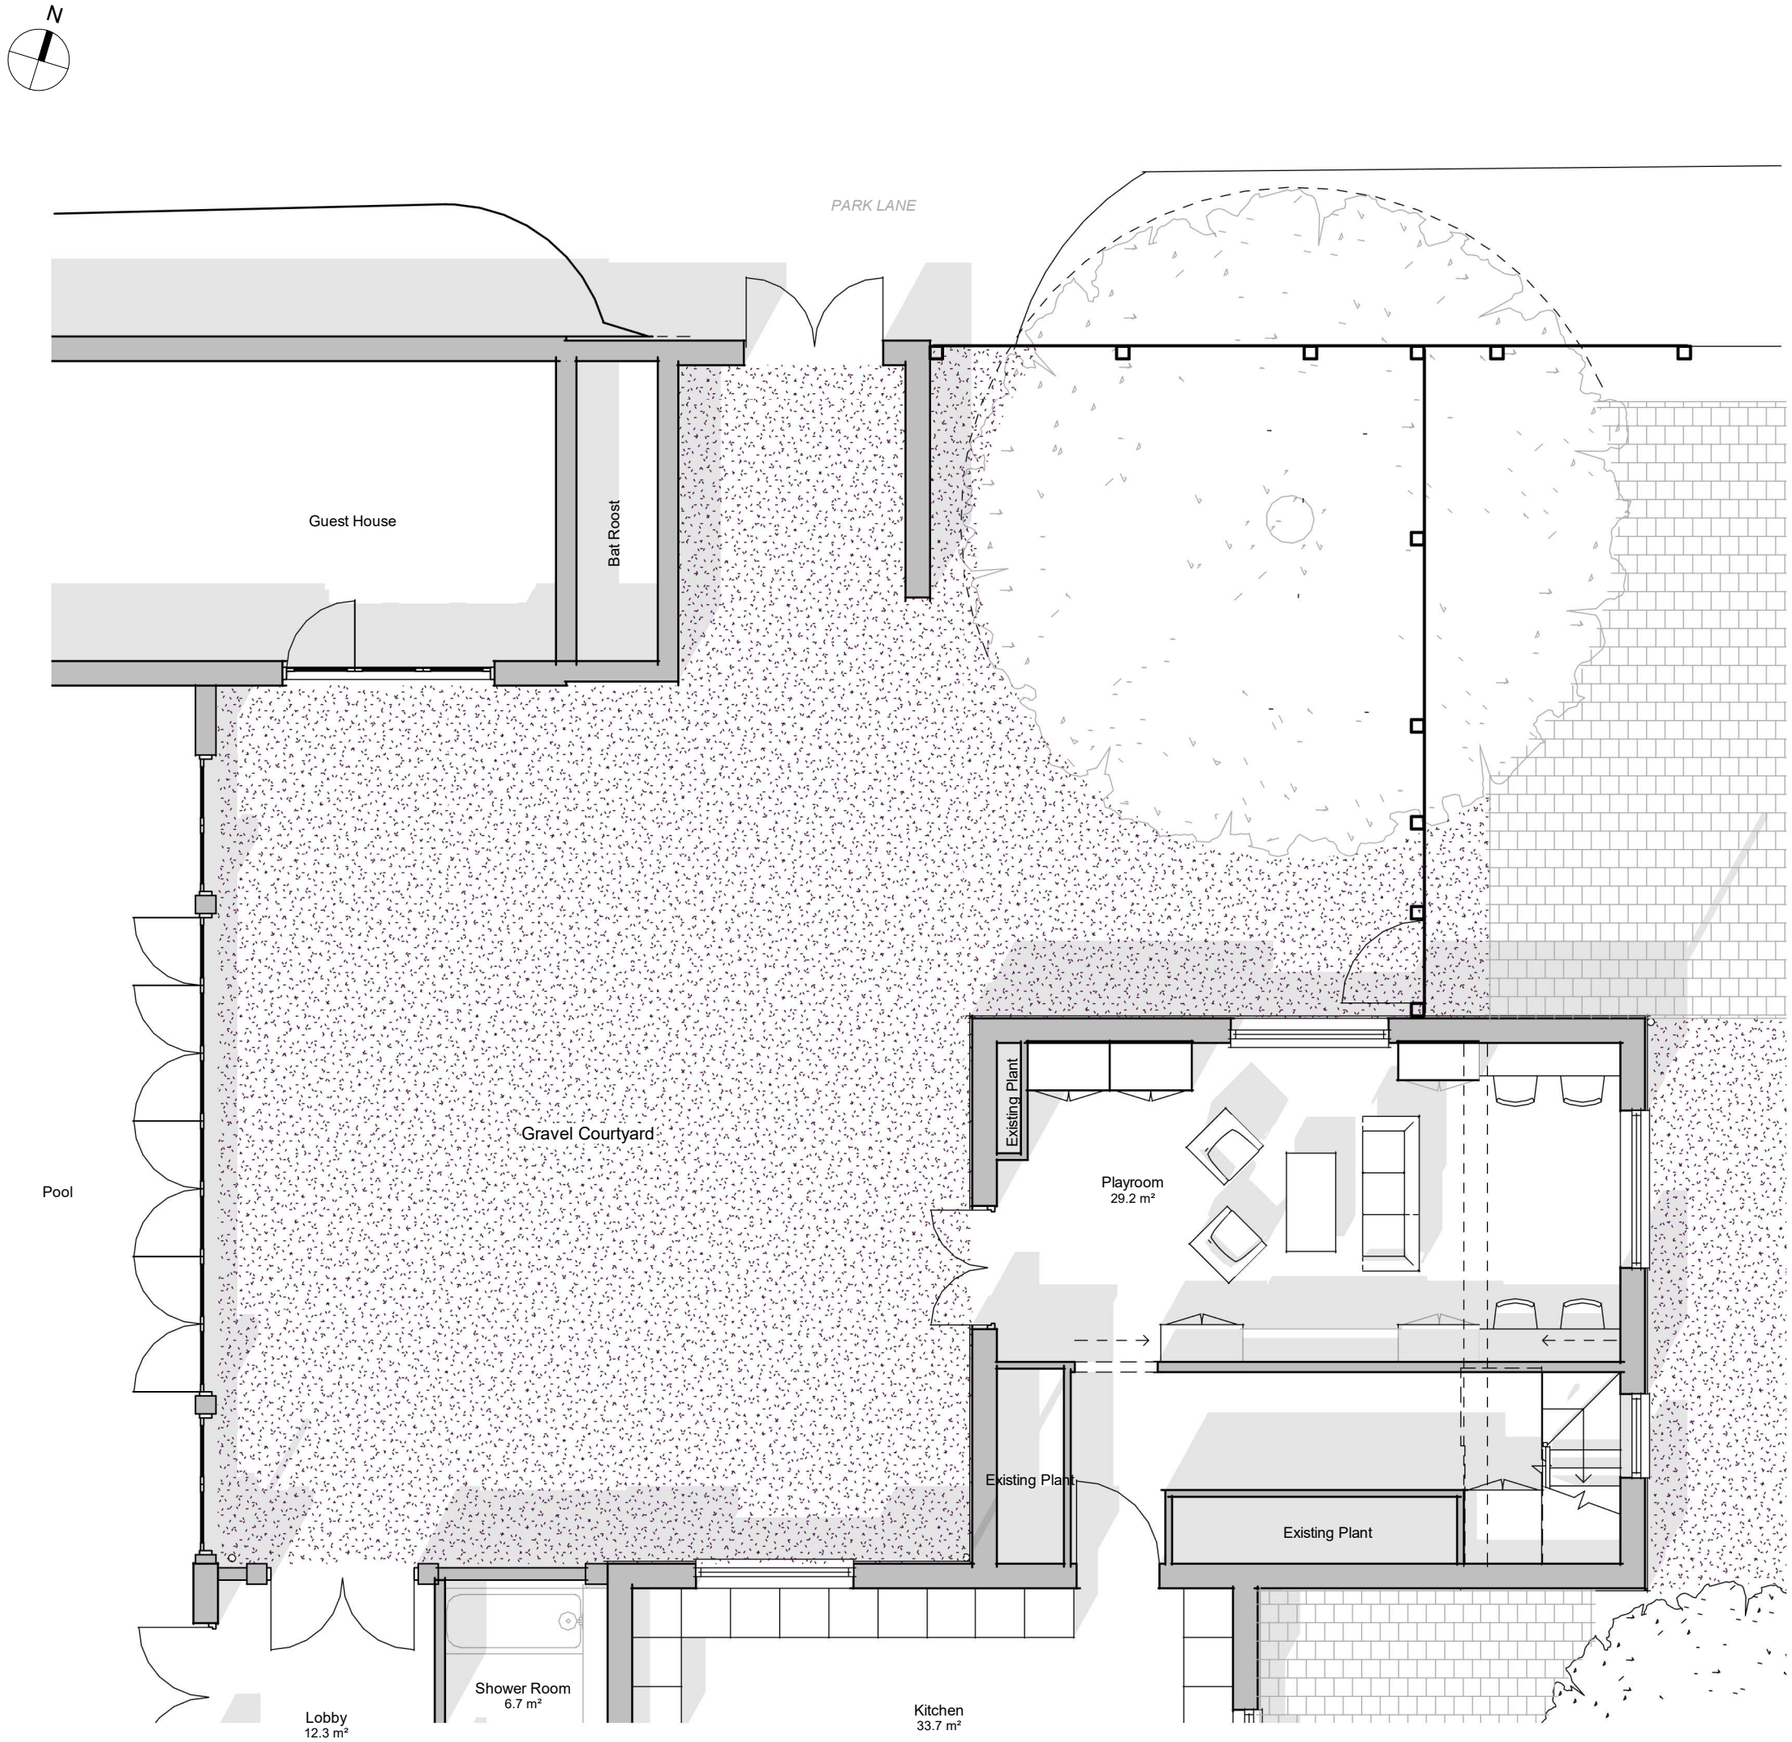


Arch.Haus

Arch Haus Studio
e: mail@arch.haus
t: 07879 693 165

Client:	Mr & Mrs Green
Project Name:	Hoseley House
Project Ref:	24002
Project Address:	Hoseley House, Marford, LL12 8YD

Notes:

Revision:

P1	08/04/2024	Planning Issue
P2	30/04/2024	North Arrow Added

Drawing Status: PLANNING

Sheet Name:	EXISTING GROUND FLOOR		
Sheet Number:	L(04)001	Date:	08/04/2024
Drawn by:	TPG	Rev:	P2
Checked by:	Checker	Scale:	1 : 75

All dimensions to be checked on site. Figured dimensions to be read in preference to scaled. Arch.Haus accepts no responsibilty for any unauthorised amendments to the drawing and does not permit unauthorised copying of the drawing.This drawing is copyright and remains the property of Arch.Haus unless otherwise agreed.