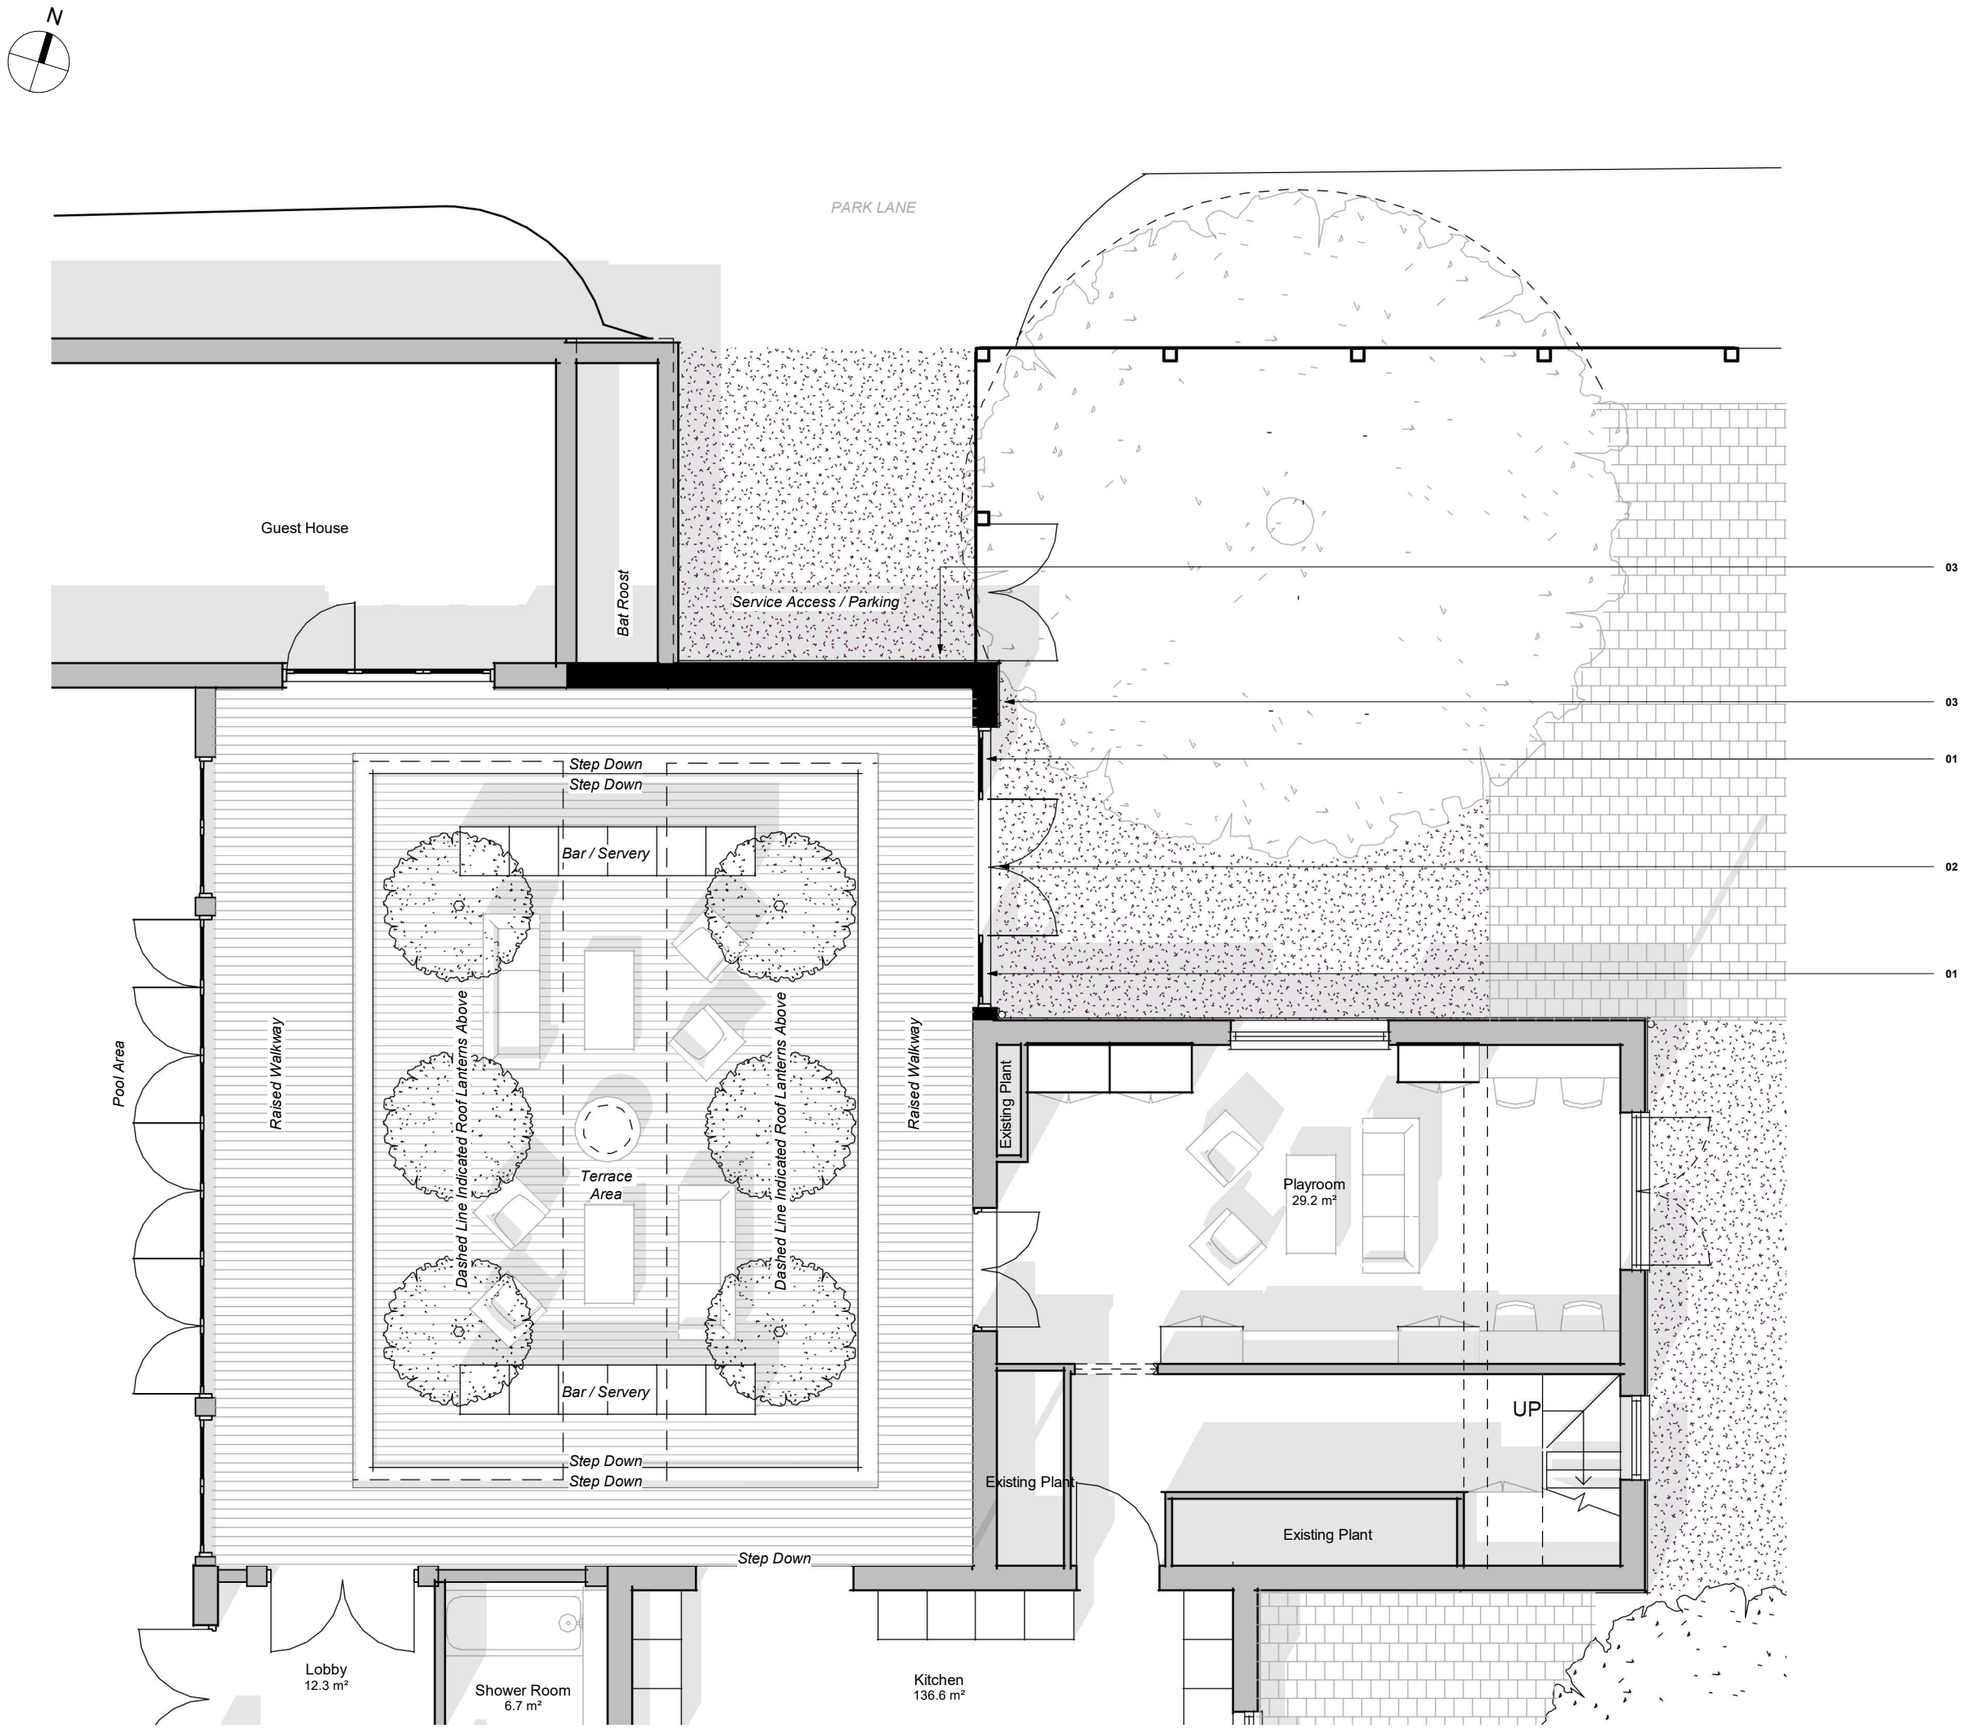


Arch.Haus

Arch Haus Studio
e: mail@arch.haus
t: 07879 693 165

Client:	Mr & Mrs Green
Project Name:	Hoseley House
Project Ref:	24002
Project Address:	Hoseley House, Marford, LL12 8YD

Notes:

Detailed design pending site invesitagtion into existing perimeter structure and ground investigation to confirm drainage / utility locations and routes:

- Structural column positions TBC
- Roof Falls TBC
- Internal RWP locations TBC
- Finished floor levels TBC

KEY:

Existing envelope

Proposed envelope

Proposed floor area

01 - Proposed bespoke timber frame window colour and style to match existing.

02 - Proposed bespoke timber frame single / french / bi-fold doors colour and style to match existing.

03 - Proposed external wall (extension) render finish to match existing.

04 - Proposed bespoke aluminium frame roof lantern.

05 - Proposed flat roof

NOT TO BE USED FOR CONSTRUCTION

Revision:

P1	08/04/2024	Planning Issue
P2	30/04/2024	North Arrow Added

Drawing Status: PLANNING

Sheet Name:	PROPOSED GROUND FLOOR		
Sheet Number:	L(04)002	Date:	08/04/2024
Drawn by:	TPG	Rev:	P2
Checked by:	Checker	Scale:	As indicated

All dimensions to be checked on site. Figured dimensions to be read in preference to scaled. Arch.Haus accepts no responsibilty for any unauthorised amendments to the drawing and does not permit unauthorised copying of the drawing.This drawing is copyright and remains the property of Arch.Haus unless otherwise agreed.