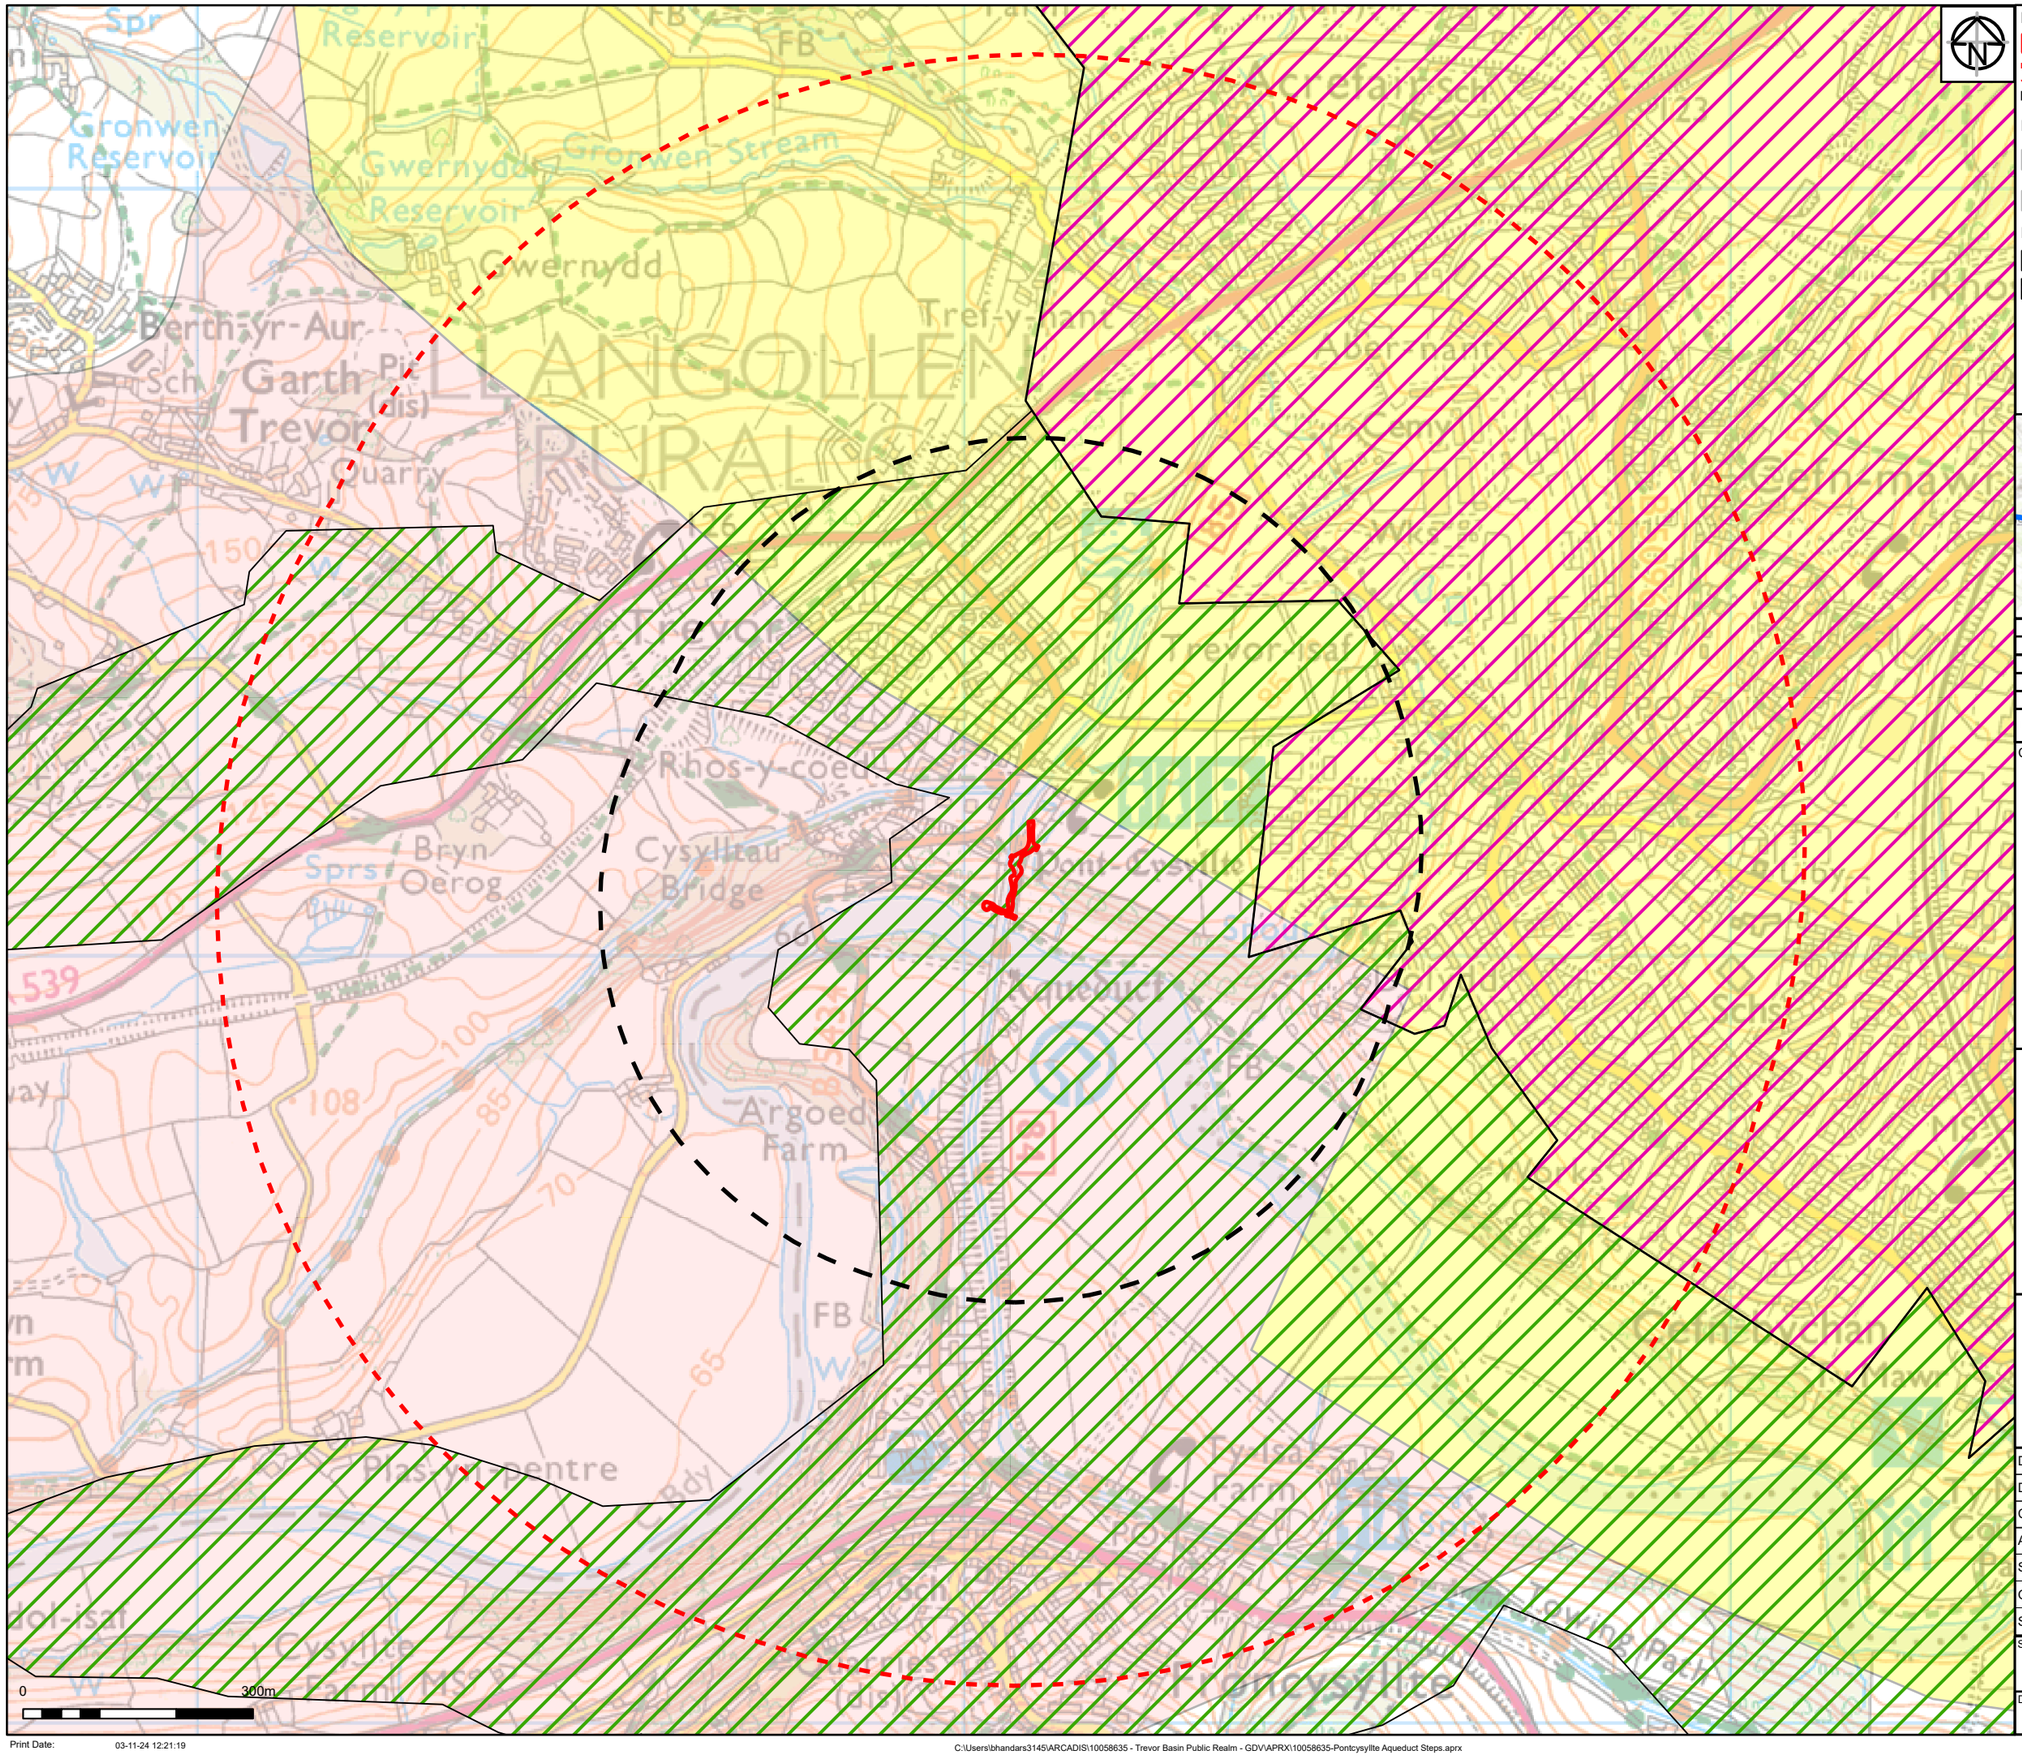


Rev	Date	Description	Drawn	Check	Approv
01	11/03/24	INITIAL ISSUE	VK	MH	EC

Client:

Canal & River Trust

PROJECT:
PONTCYSYLLTE AQUEDUCT STEPS

Site
Pontcysyllte Aqueduct Steps

Client
Canal River Trust

ARCADIS

Registered office:
80 Fenchurch Street
London
EC3M 4BY

Coordinating Office:
Suite 1A
4 Piccadilly Place
Manchester
M1 3BN

www.arcadis.com

Title:

Figure 1.3: Landscape Character

Designed	L. Jazwinski	Date: 11 MAR 24	Signed
Drawn	V. Kumar HA	Date: 11 MAR 24	Signed
Checked	M. Houlston	Date: 11 MAR 24	Signed
Approved	E. Cardwell	Date: 11 MAR 24	Signed
Scale:	1:8,000	Datum:	AOD
Original Size:	A3	Grid:	OS
Suitability Code:	S2	Project Number:	10058635

Suitability Description:
For Information

Drawing Number:
10058635-AUK-XX-XX-DR-LA-0021-P1

Revision:
P01

© Copyright reserved