

Pontcysyllte Aqueduct Access Improvements

Section Elevations

Drawing number:
Drawing number: 10058635-AUK-XX-XX-DR-LA-0018-P4 Sheet 1 of 3
FOR PLANNING
Date: JUNE 2024
Drawn by: AA
Checked by: EC
SCALE: 1 TO 20 @ A3

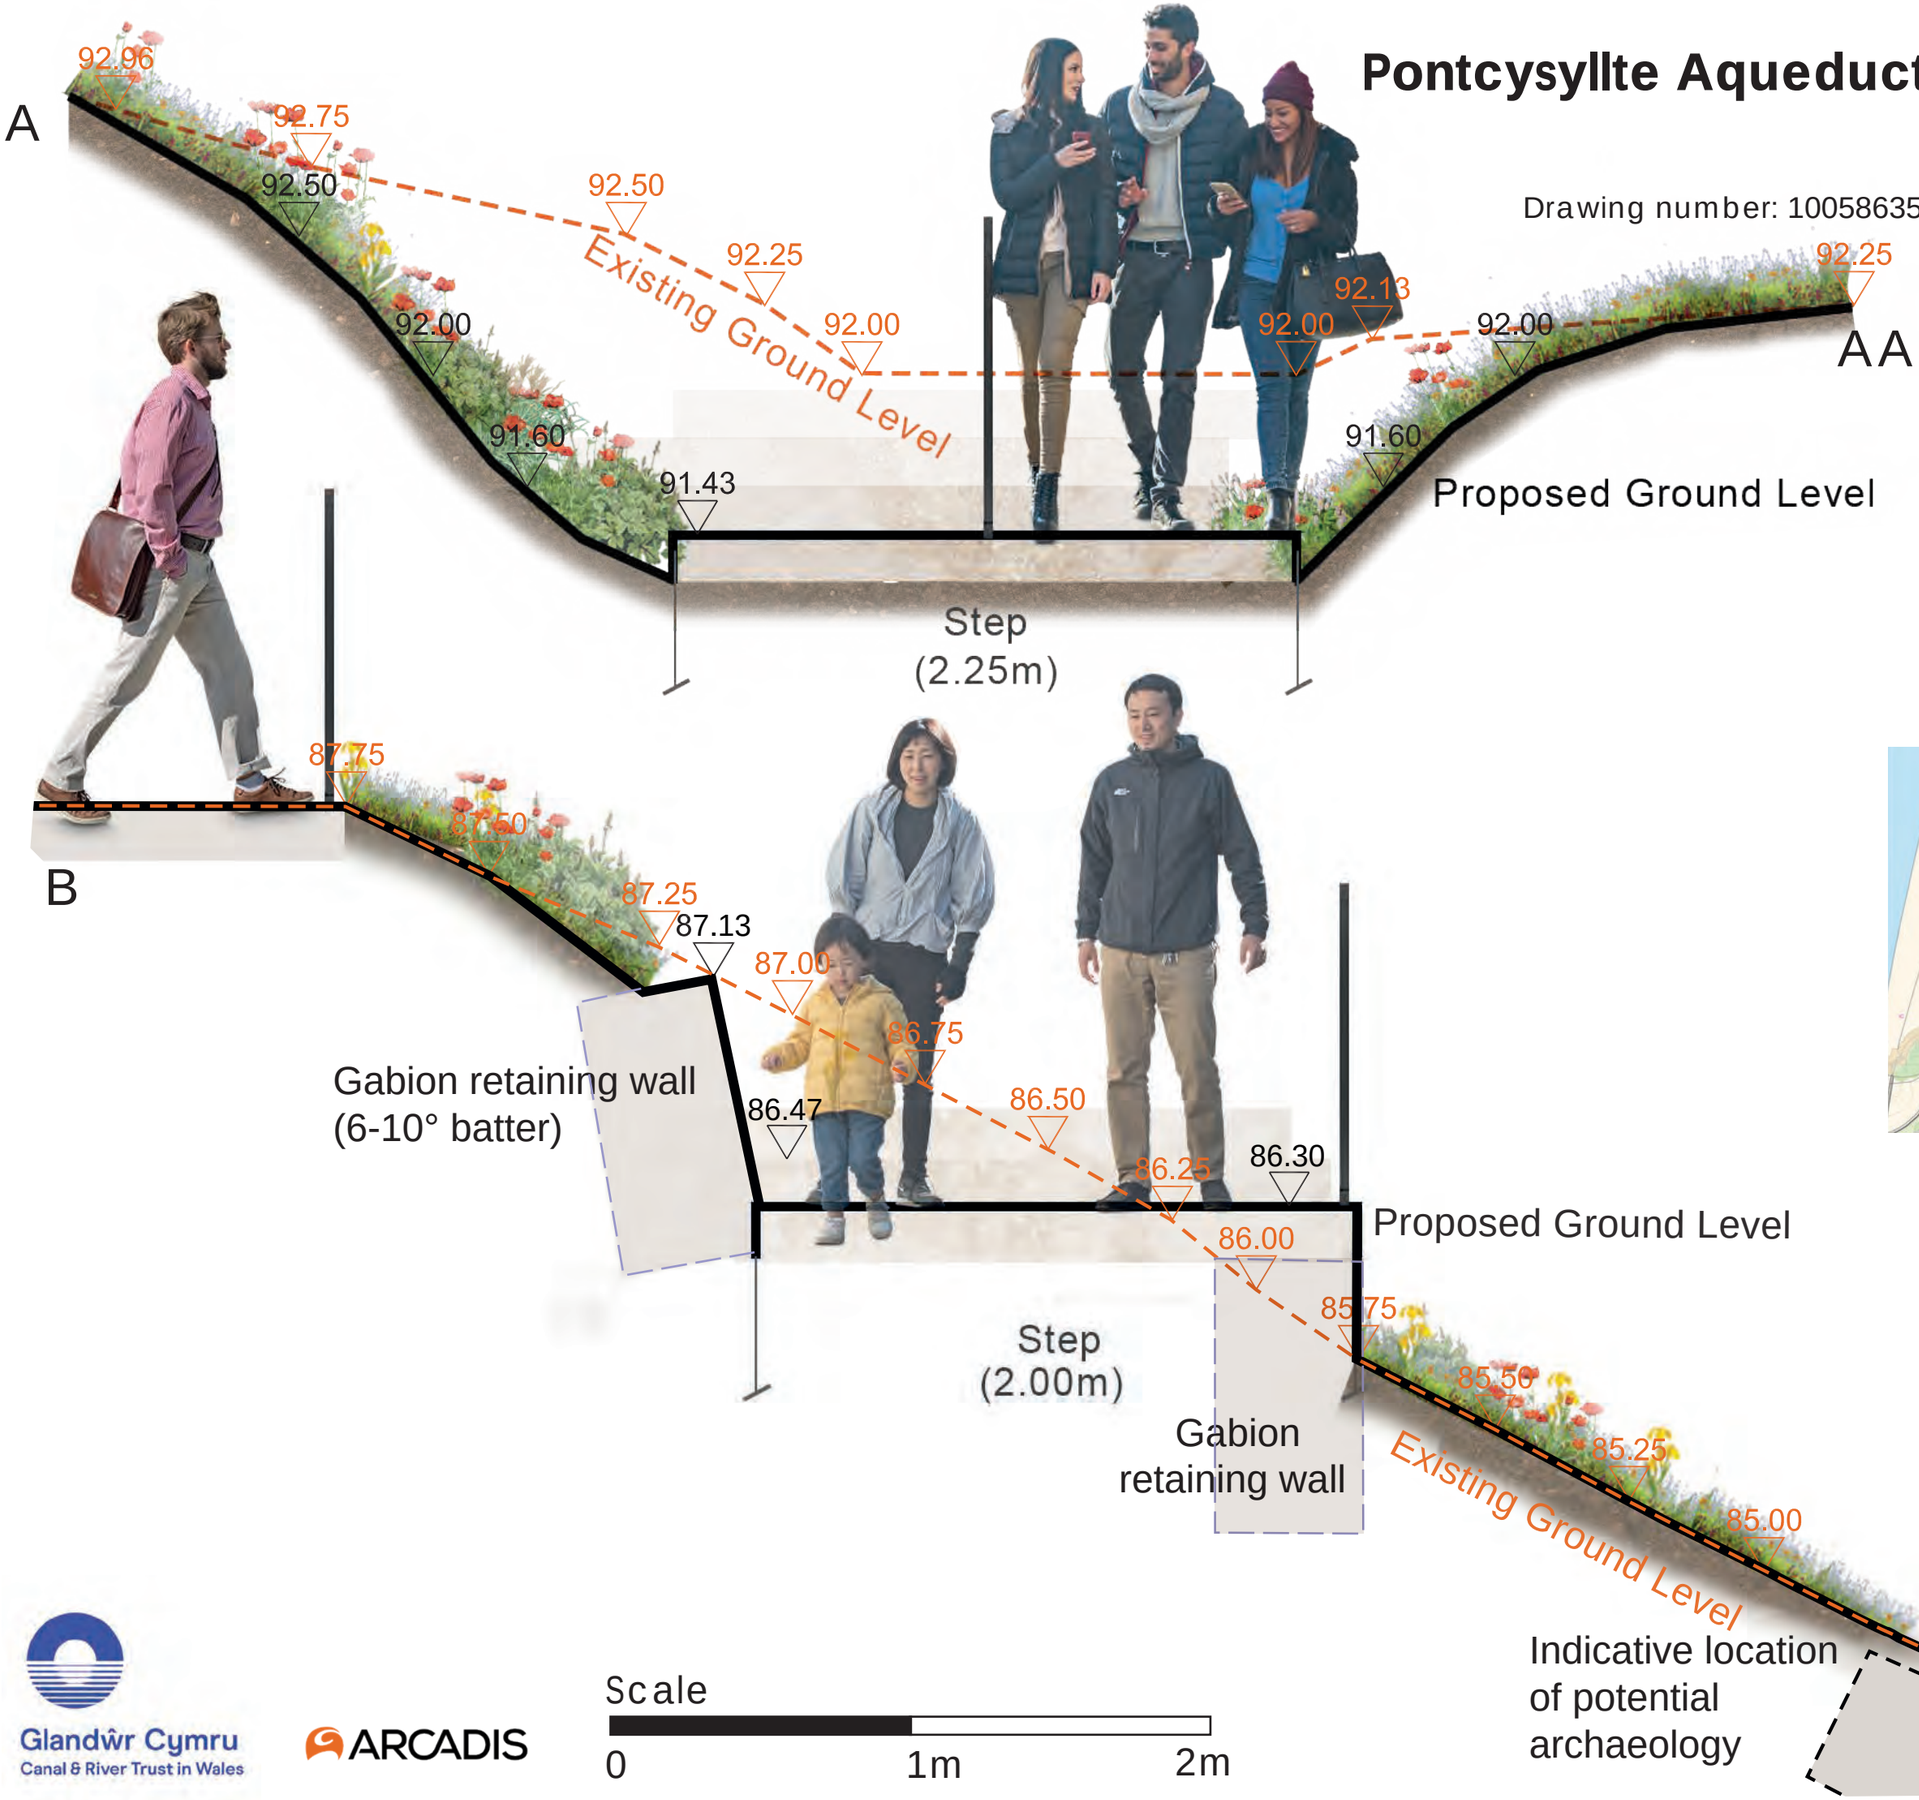

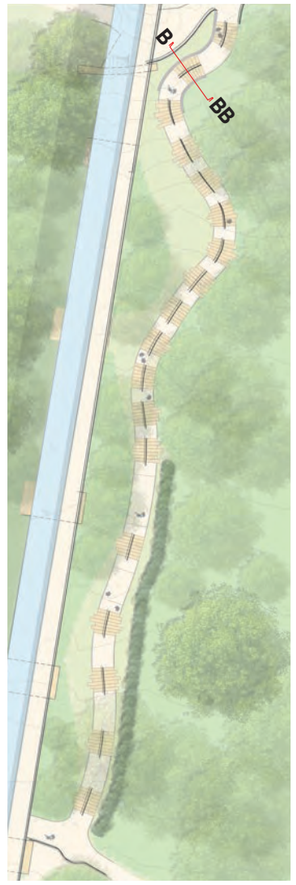



Section Locations

Glandŵr Cymru
Canal & River Trust in Wales

ARCADIS

Scale
0 1m 2m

Pontcysyllte Aqueduct Access Improvements

Section Elevations

Drawing number:

Drawing number: 10058635-AUK-XX-XX-DR-LA-0018-P4 Sheet 2 of 3


FOR PLANNING

Date: JUNE 2024


Drawn by: AA

Checked by: EC

SCALE: 1 TO 20 @ A3

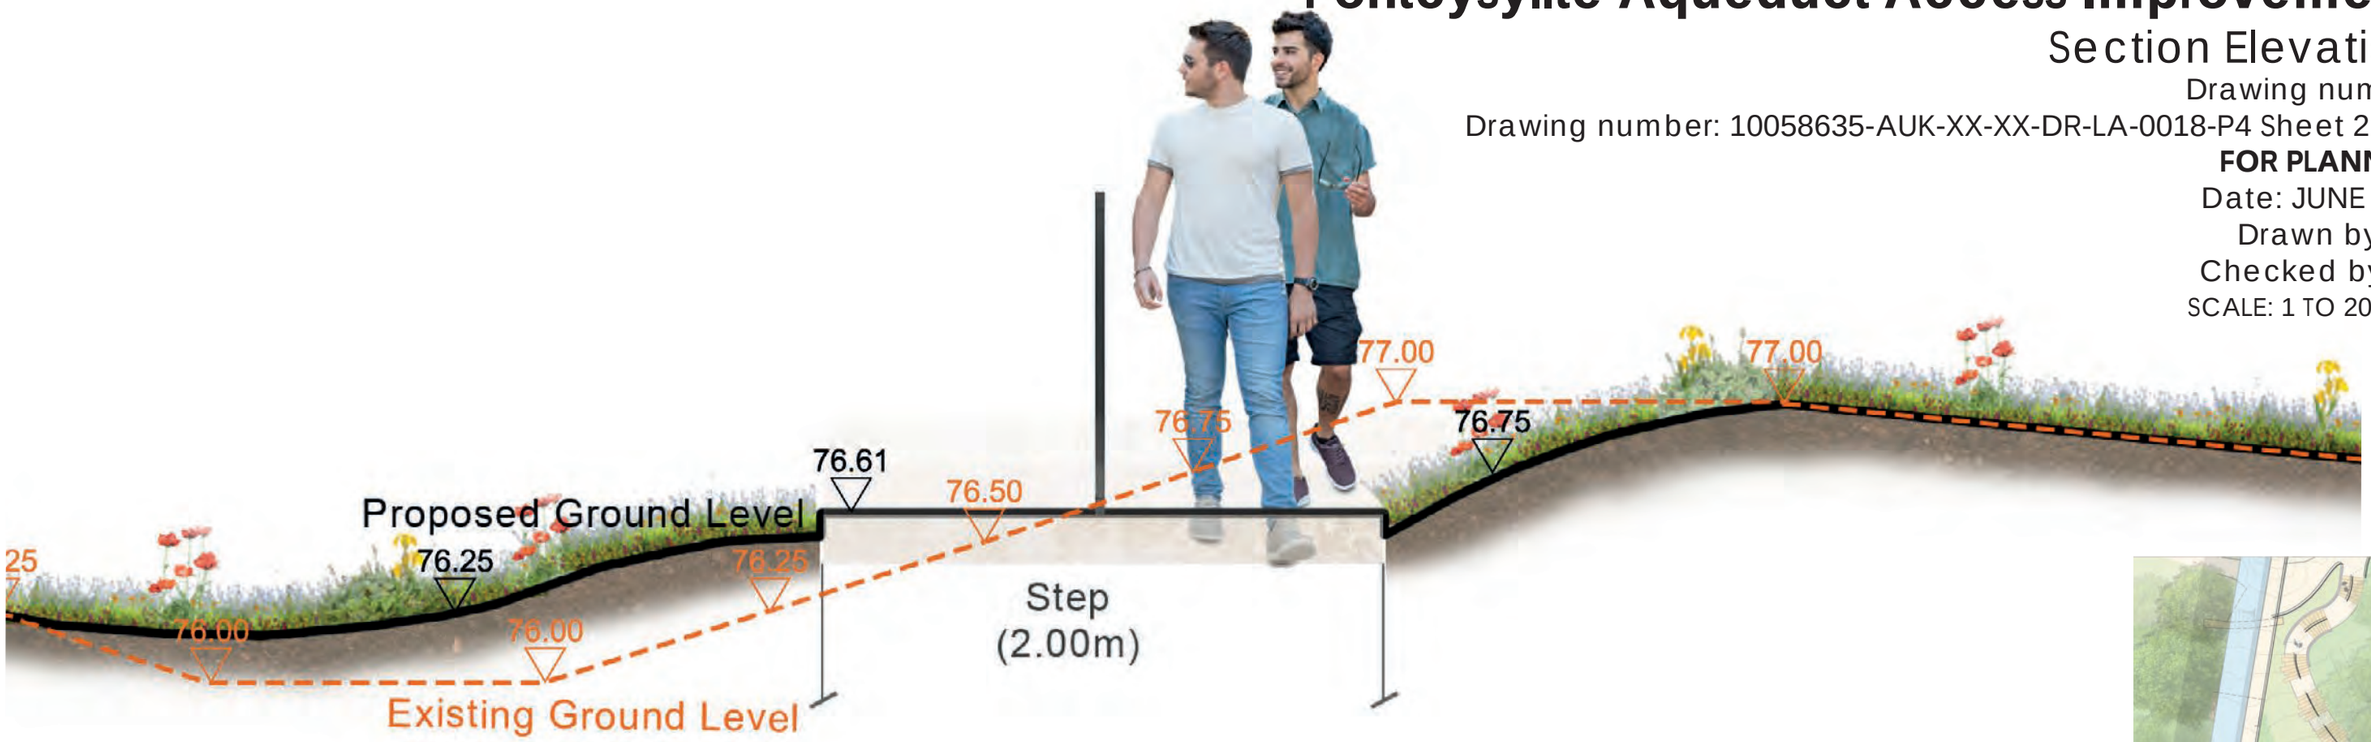



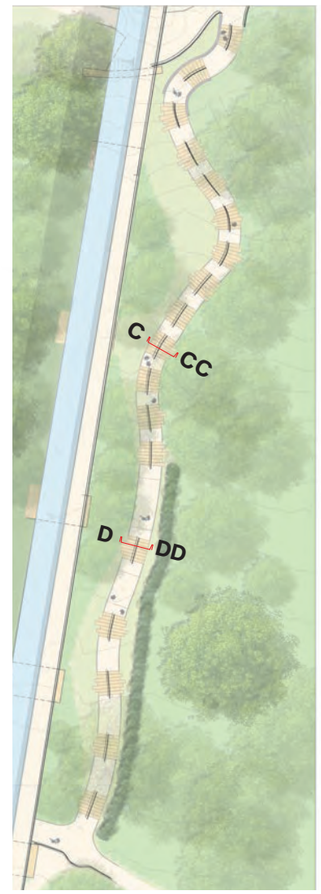

Section Location

Glandŵr Cymru
Canal & River Trust in Wales

ARCADIS

Scale

0 1m 2m

Pontcysyllte Aqueduct Access Improvements

Section Elevations

Drawing number:

Drawing number: 10058635-AUK-XX-XX-DR-LA-0018-P4 Sheet 1 of 3


FOR PLANNING

Date: JUNE 2024

Drawn by: AA


Checked by: EC

SCALE: 1 TO 20 @ A3

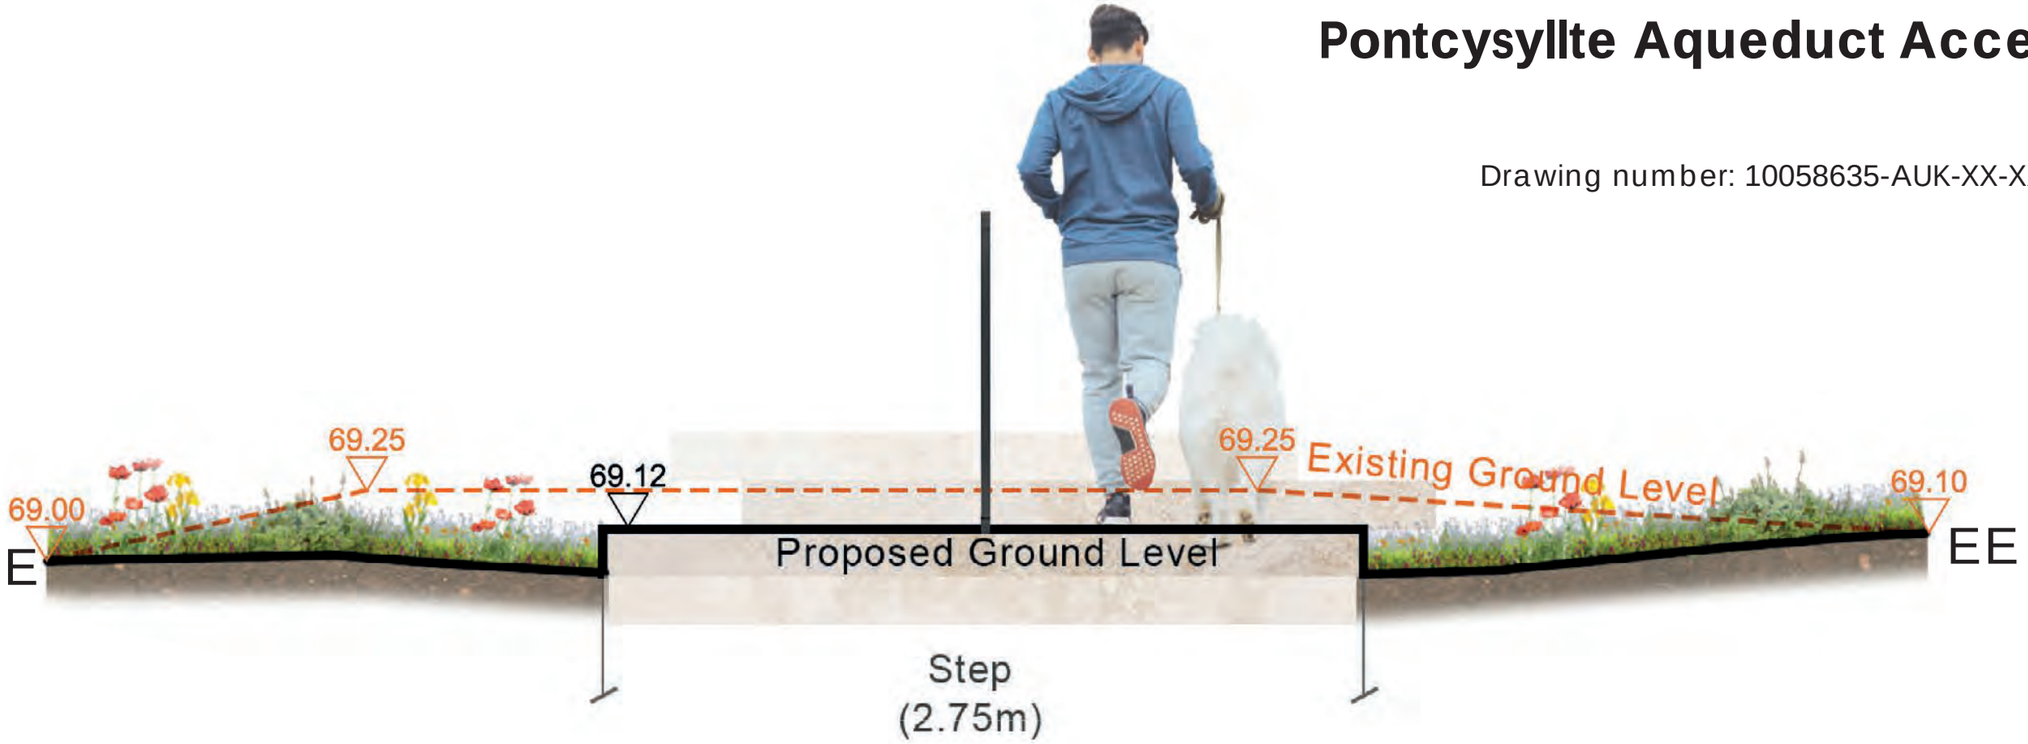



Section Location

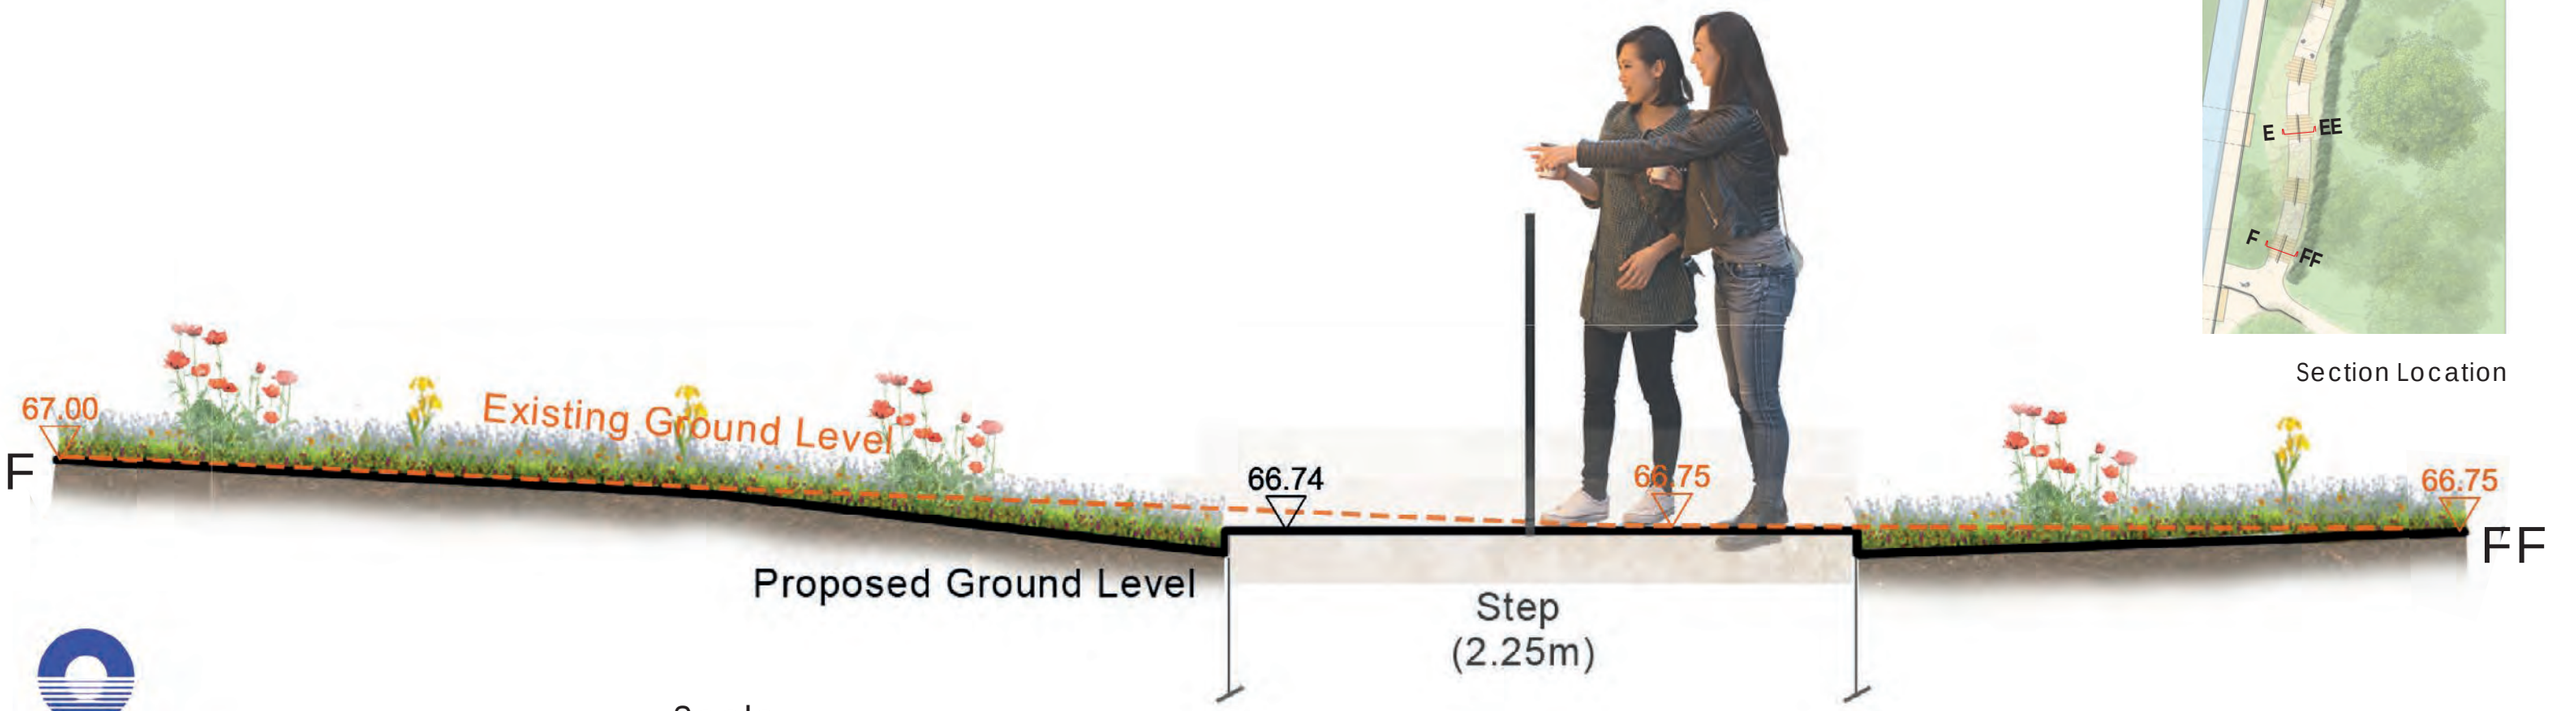

Glandŵr Cymru
Canal & River Trust in Wales

ARCADIS

Scale

0 1m 2m