
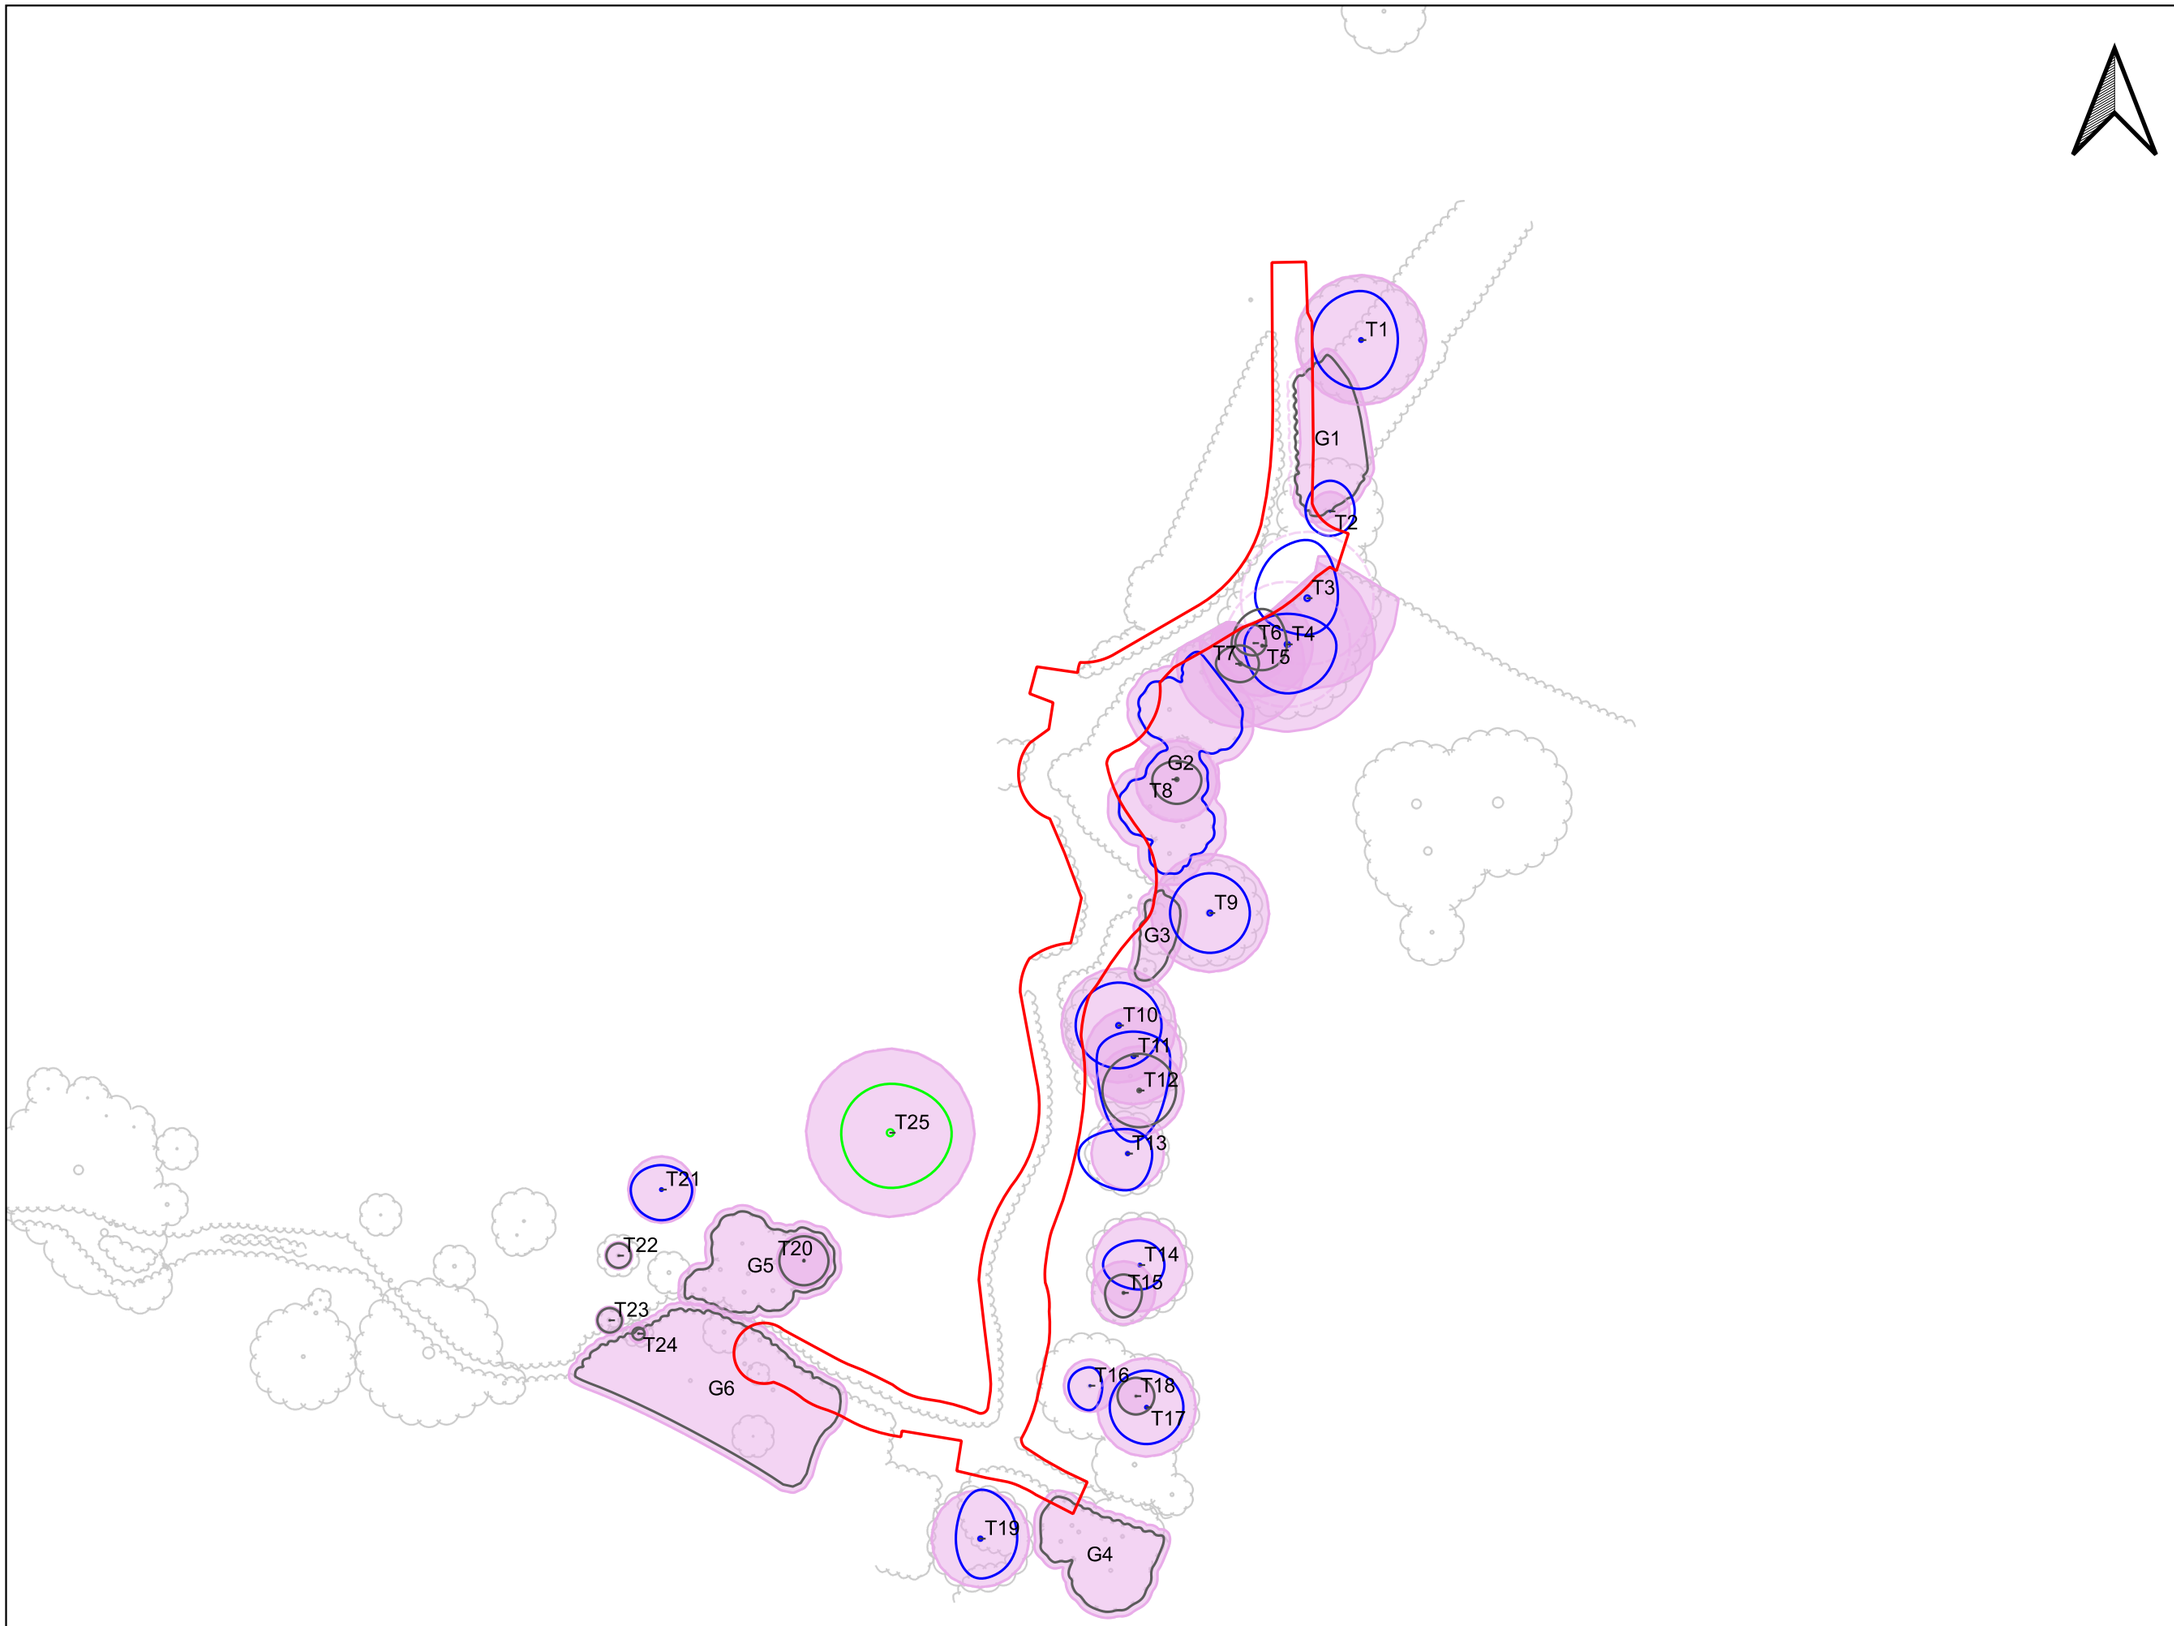



Legend:

- Site Boundary
- Survey Boundary
- Canopy extent of A Category Tree/Group
- Canopy extent of B Category Tree/Group
- Canopy extent of C Category Tree/Group
- BS 5837:2012 Root Protection Area (RPA) Adjusted for site constraints
- Indicative Calculated BS 5837:2012 Root Protection Area (RPA)

Key Plan:

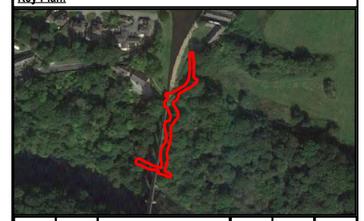

| Rev | Date | Description | Drawn | Check | Approv |
|---|---|---|---|---|---|
| P2 | 10/06/24 | Updated site boundary | JP | JP | AA |
| P1 | 14/05/24 | For information | IL | JP | BM |

Client: Canal and River Trust

PROJECT: Pontcysyllte Aqueduct Access Improvements

ARCADIS Design & Consultancy for natural and built assets

Regestered office: Arcadis, 80 Fenchurch Street, London, EC3M 4BY

Coordinating office: Arcadis, 80 Fenchurch Street, London, EC3M 4BY, Tel: 44 (0)20 7812 2000

www.arcadis.com

TITLE:

# FIGURE 1
# TREE CONSTRAINTS PLAN

| | | | |
|---|---|---|---|
| Designed: | JP | Date: 10/06/24 | Signed: |
| Drawn: | IL | Date: 10/06/24 | Signed: |
| Checked: | JP | Date: 10/06/24 | Signed: |
| Approved: | BM | Date: 10/06/24 | Signed: |
| Scale: | 1:600 | Datum: | AOD |
| Original Size: | A3 | Grid: | OS |
| Suitability Code: | 00 | Project Number: | 10058635 |

Suitability Description:

**FOR INFORMATION**

NOT TO BE USED FOR DESIGN OR CONSTRUCTION

| Drawing Number: | Revision: |
|---|---|
| 10058635-AUK-XX-XX-DR-ZZ-0001-P1 -TCP01 | P02 |