
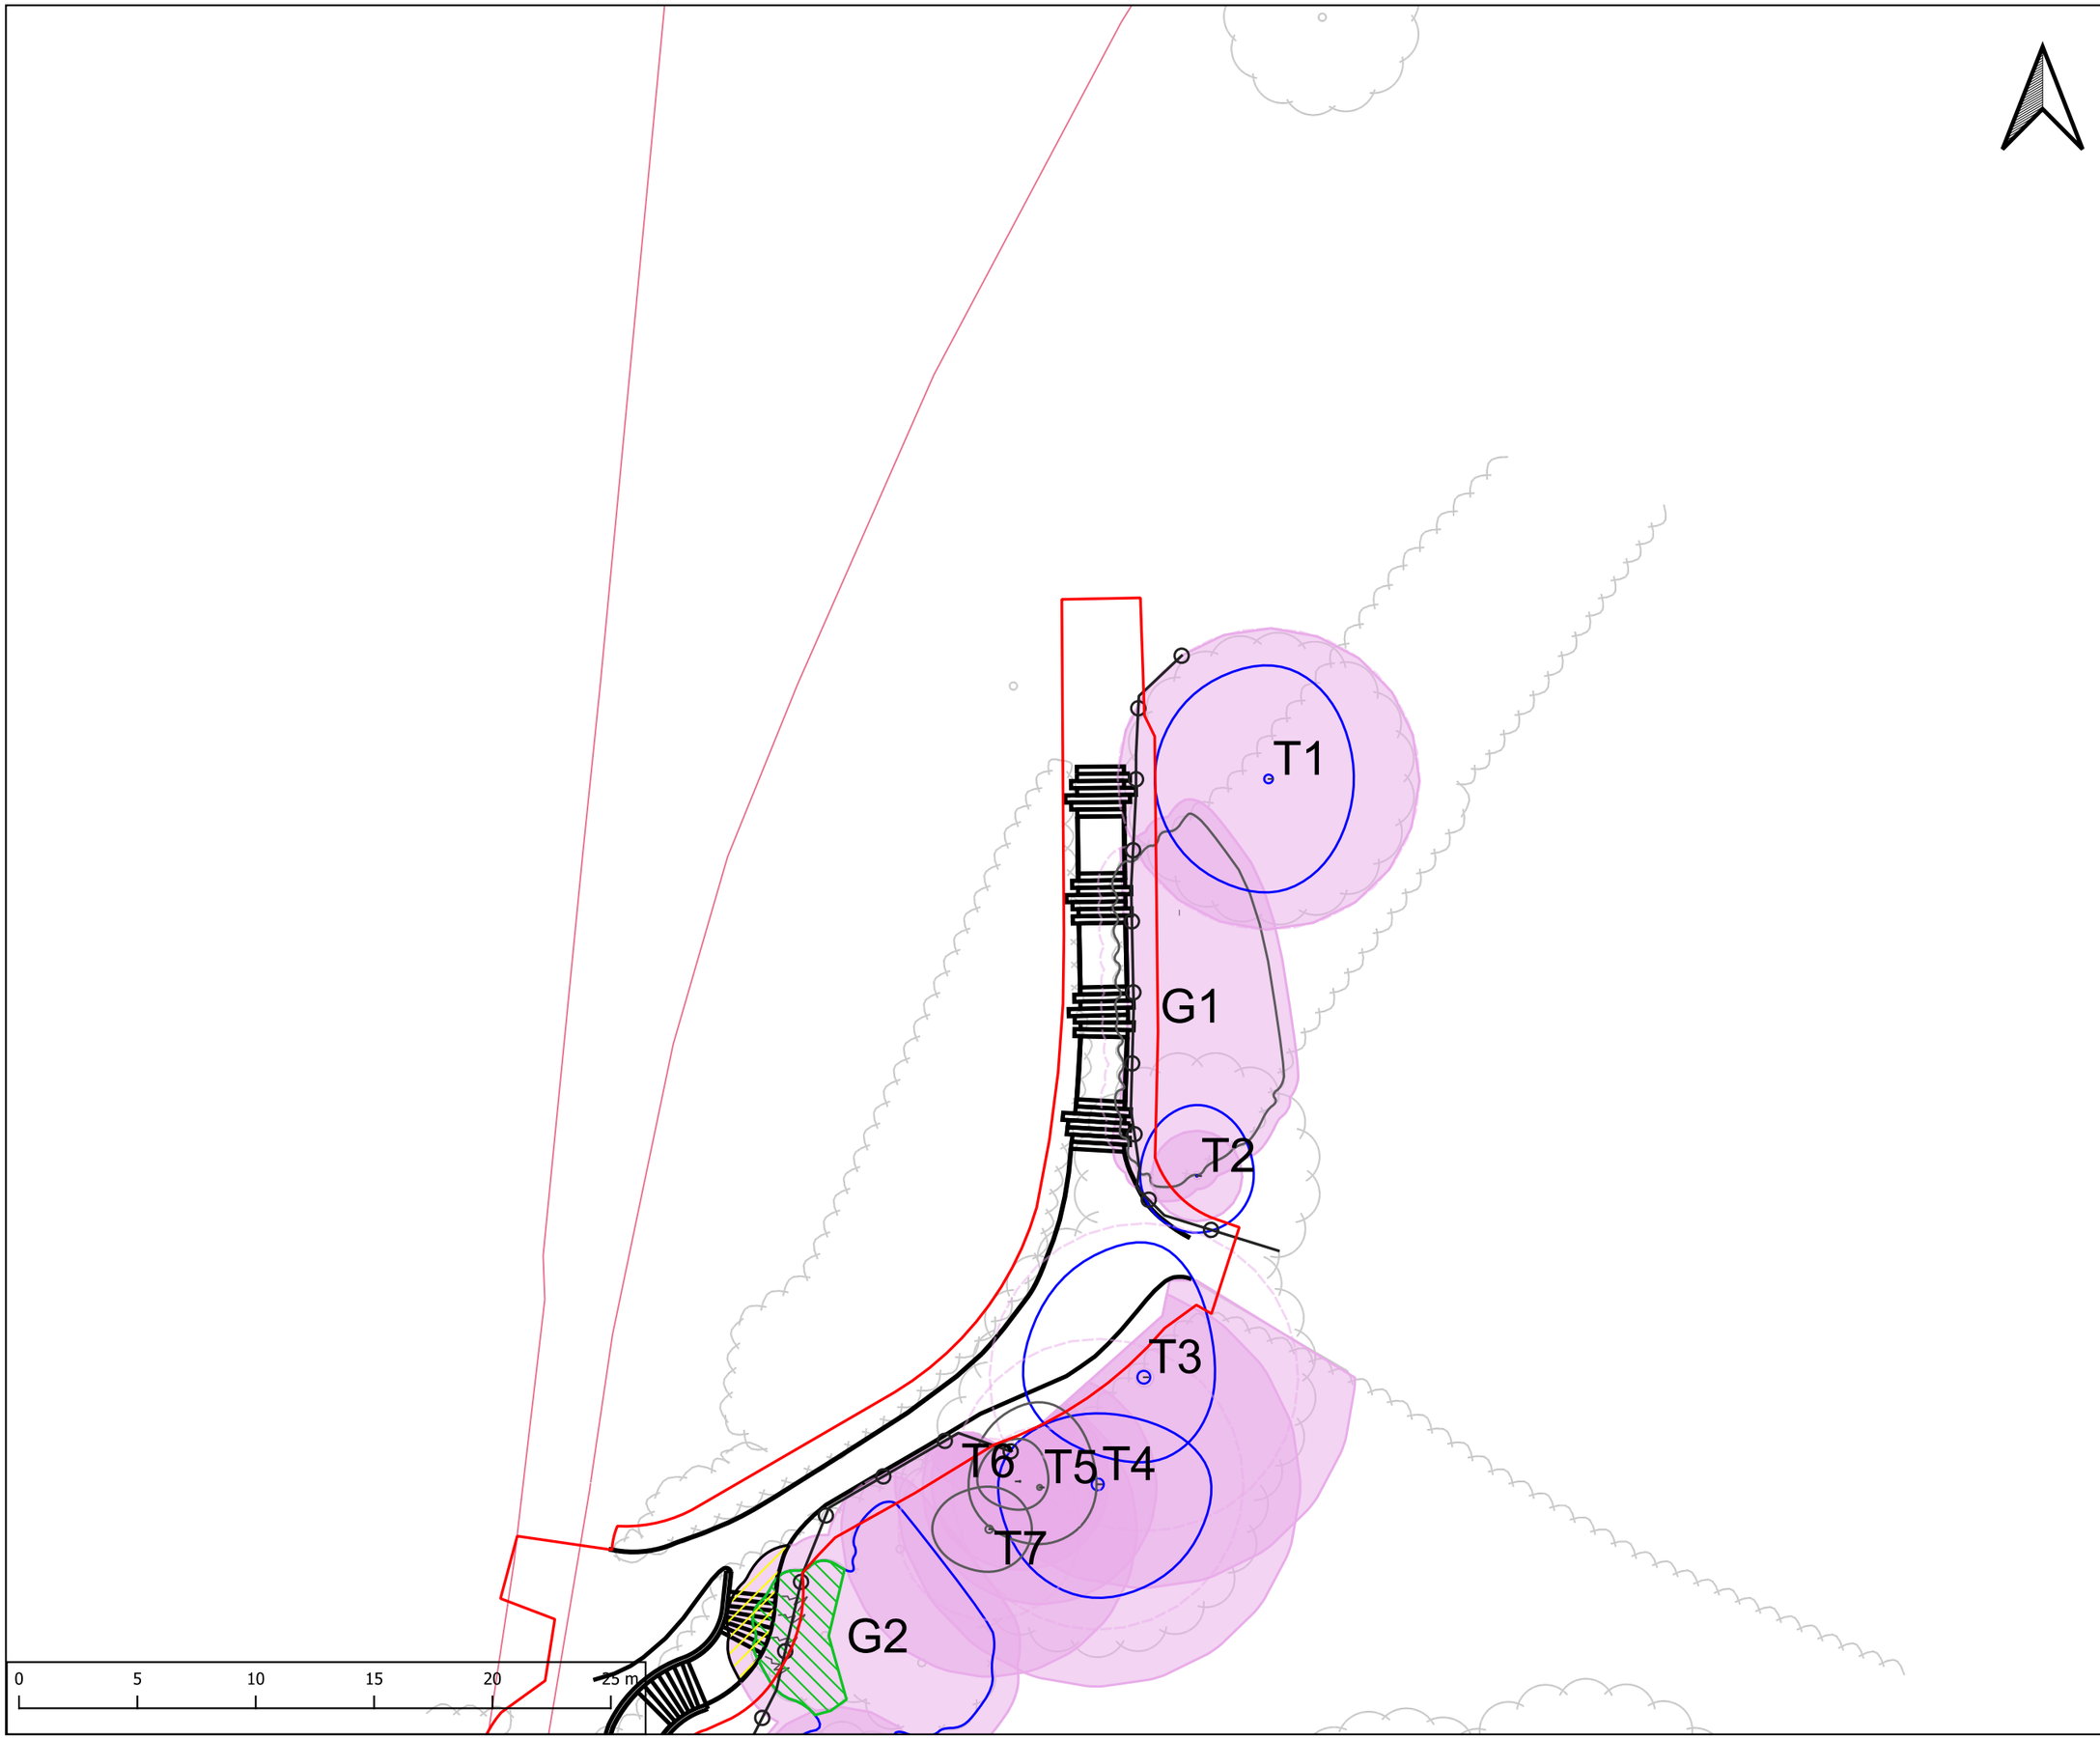


Legend:

- Site Boundary
- Survey Boundary
- Canopy extent of A Category Tree/Group
- Canopy extent of B Category Tree/Group
- Canopy extent of C Category Tree/Group
- BS 5837:2012 Root Protection Area (RPA)
- Indicative Calculated BS 5837:2012 Root Protection Area (RPA)
- Root Protection Area Incursions
- Tree Pruning to Facilitate Works
- Tree Protection Fencing

Key Plan:

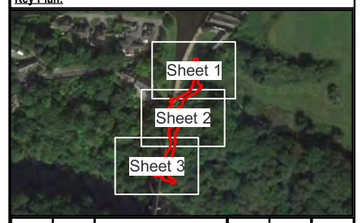

Rev	Date	Description	Drawn	Check	Approv
P2	10/06/24	Updated site boundary	JP	JP	AA
P1	14/05/24	For information	IL	JP	BM

Client: Canal and River Trust

PROJECT: Pontcysyllte Aqueduct Access Improvements

ARCADIS Design & Consultancy for natural and built assets

Regestered office:
Arcadis
80 Fenchurch Street
London
EC3M 4BY

Coordinating office:
Arcadis
80 Fenchurch Street,
London, EC3M 4BY
Tel: 44 (0)20 7812 2000

www.arcadis.com

TITLE:

FIGURE 2
TREE IMPACTS AND PROTECTION PLAN
SHEET 1 OF 3

Designed:	JP	Date: 10/06/24	Signed:
Drawn:	IL	Date: 10/06/24	Signed:
Checked:	JP	Date: 10/06/24	Signed:
Approved:	BM	Date: 10/06/24	Signed:
Scale:	1:250	Datum:	AOD
Original Size:	A3	Grid:	OS
Suitability Code:	00	Project Number:	10058635


Suitability Description:

FOR INFORMATION

NOT TO BE USED FOR DESIGN OR CONSTRUCTION

Drawing Number: 10058635-AUK-XX-XX-DR-ZZ-0002-P1-TIPP01


Revision: P02

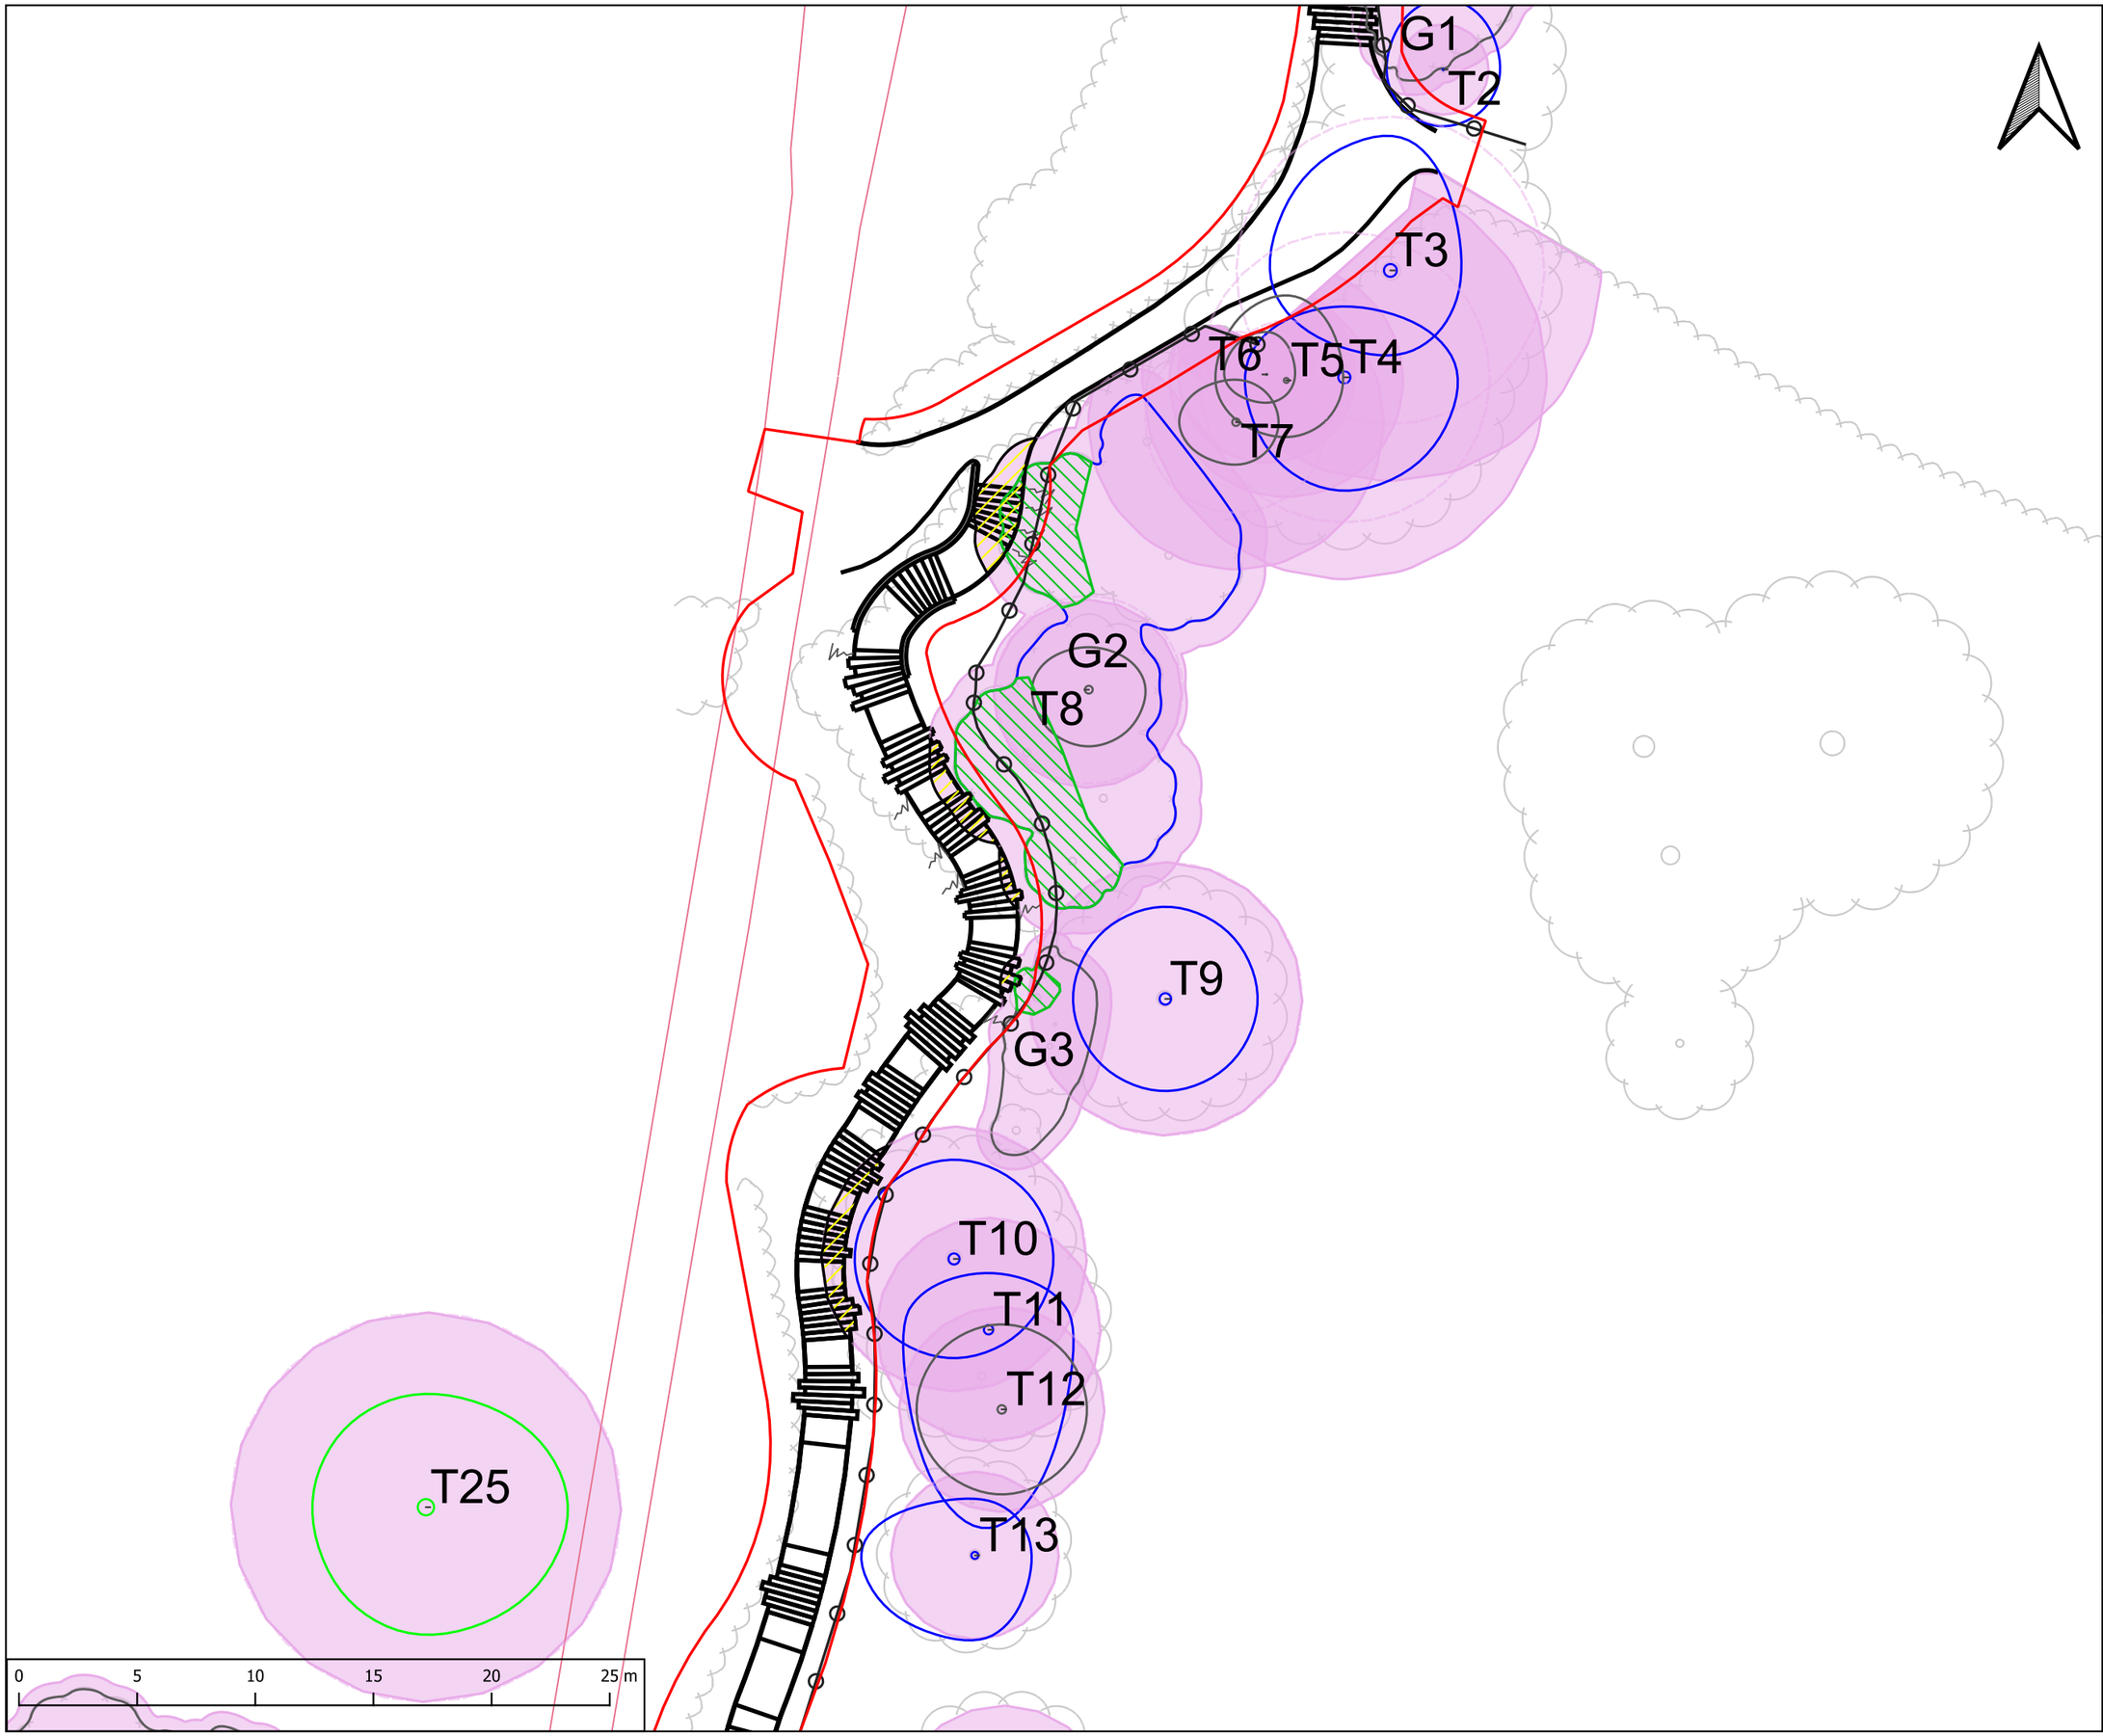

Legend:

- Site Boundary
- Survey Boundary
- Canopy extent of A Category Tree/Group
- Canopy extent of B Category Tree/Group
- Canopy extent of C Category Tree/Group
- BS 5837:2012 Root Protection Area (RPA)
- Indicative Calculated BS 5837:2012 Root Protection Area (RPA)
- Root Protection Area Incursions
- Tree Pruning to Facilitate Works
- Tree Protection Fencing

Key Plan:

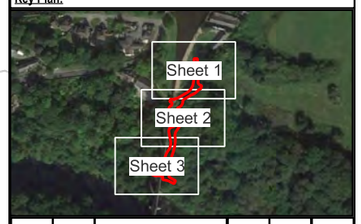

Rev	Date	Description	Drawn	Check	Approv
P2	10/06/24	Updated site boundary	JP	JP	AA
P1	14/05/24	For information	IL	JP	BM

Client: Canal and River Trust

PROJECT: Pontcysyllte Aqueduct Access Improvements

ARCADIS Design & Consultancy for natural and built assets

Regestered office: Arcadis, 80 Fenchurch Street, London, EC3M 4BY

Coordinating office: Arcadis, 80 Fenchurch Street, London, EC3M 4BY, Tel: 44 (0)20 7812 2000

www.arcadis.com

TITLE:

FIGURE 2 TREE IMPACTS AND PROTECTION PLAN

SHEET 2 OF 3

Designed:	JP	Date: 10/06/24	Signed:
Drawn:	IL	Date: 10/06/24	Signed:
Checked:	JP	Date: 10/06/24	Signed:
Approved:	BM	Date: 10/06/24	Signed:
Scale:	1:250	Datum:	AOD
Original Size:	A3	Grid:	OS
Suitability Code:	00	Project Number:	10058635


Suitability Description:

FOR INFORMATION

NOT TO BE USED FOR DESIGN OR CONSTRUCTION

Drawing Number: 10058635-AUK-XX-XX-DR-ZZ-0002-P1-TIPP01


Revision: P02

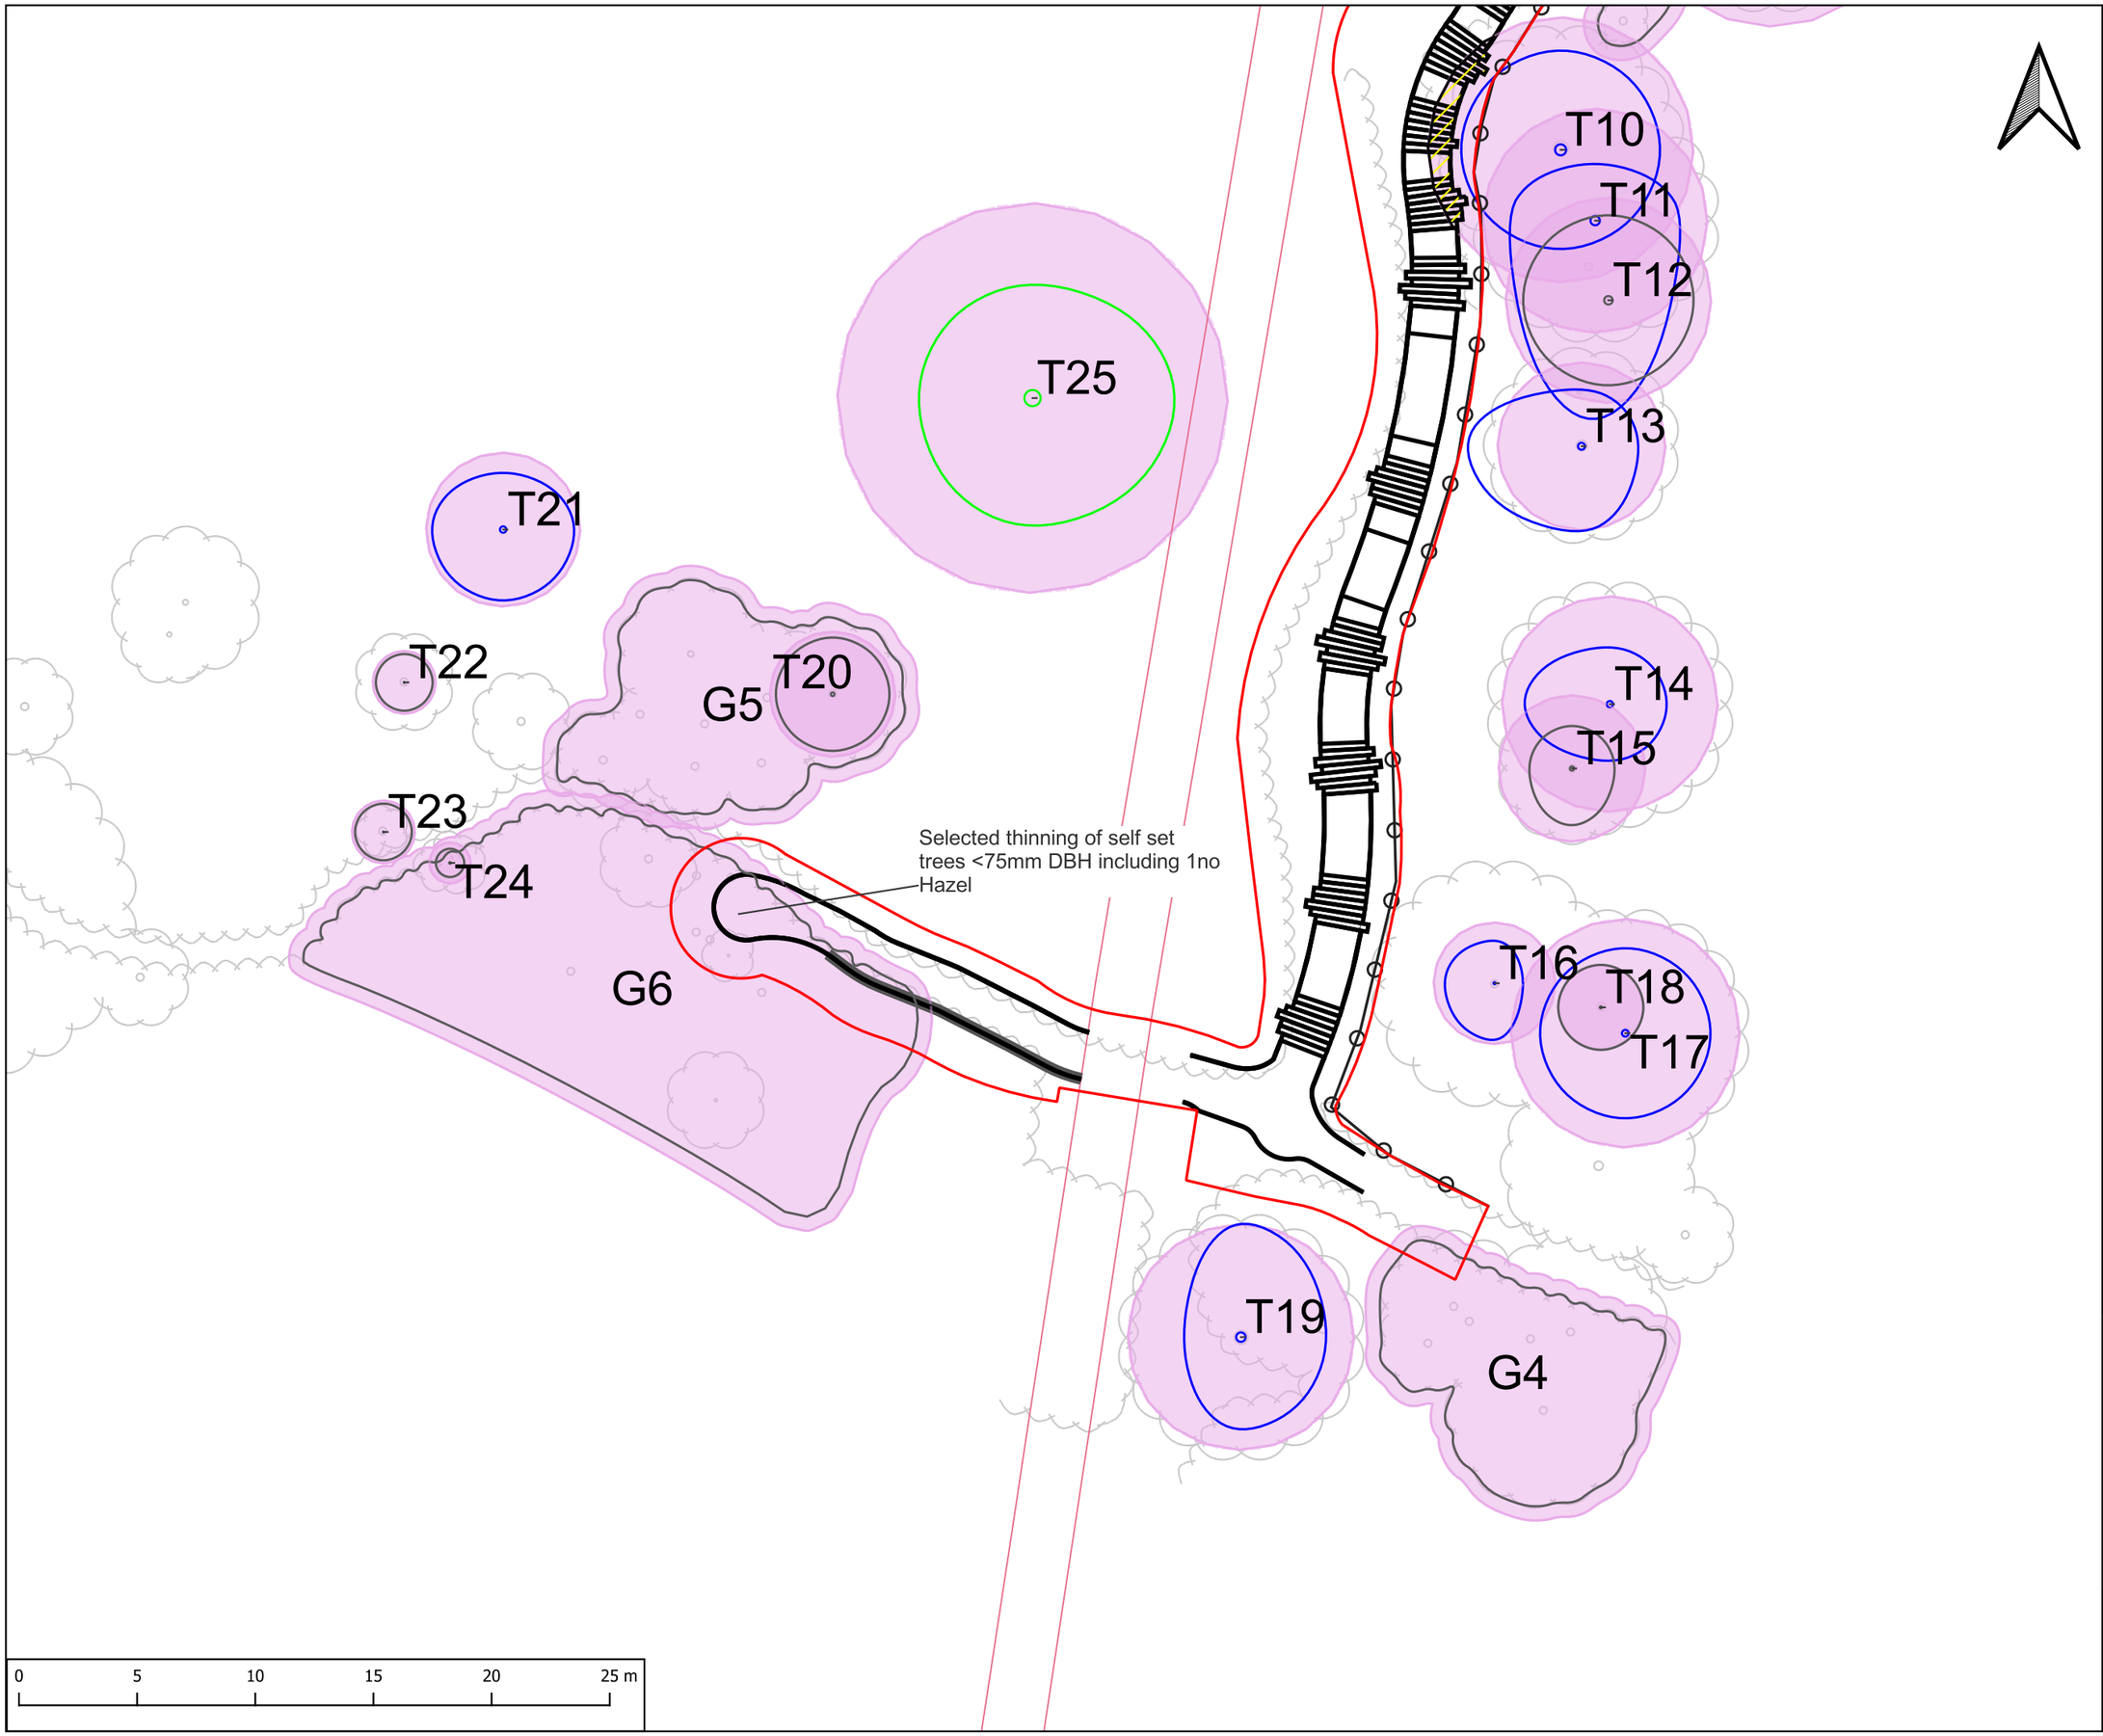

Legend:

- Site Boundary
- Survey Boundary
- Canopy extent of A Category Tree/Group
- Canopy extent of B Category Tree/Group
- Canopy extent of C Category Tree/Group
- BS 5837:2012 Root Protection Area (RPA)
- Indicative Calculated BS 5837:2012 Root Protection Area (RPA)
- Root Protection Area Incursions
- Tree Pruning to Facilitate Works
- Tree Protection Fencing

Key Plan:

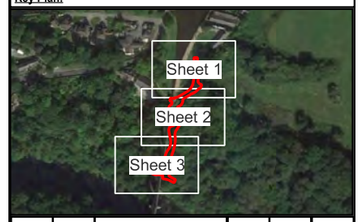

Rev	Date	Description	Drawn	Check	Approv
P2	10/06/24	Updated site boundary	JP	JP	AA
P1	14/05/24	For information	IL	JP	BM

Client: Canal and River Trust

PROJECT: Pontcysyllte Aqueduct Access Improvements

ARCADIS Design & Consultancy for natural and built assets

Regestered office: Arcadis, 80 Fenchurch Street, London, EC3M 4BY

Coordinating office: Arcadis, 80 Fenchurch Street, London, EC3M 4BY, Tel: 44 (0)20 7812 2000

www.arcadis.com

TITLE:

FIGURE 2 TREE IMPACTS AND PROTECTION PLAN

SHEET 3 OF 3

Designed:	JP	Date: 10/06/24	Signed:
Drawn:	IL	Date: 10/06/24	Signed:
Checked:	JP	Date: 10/06/24	Signed:
Approved:	BM	Date: 10/06/24	Signed:
Scale:	1:250	Datum:	AOD
Original Size:	A3	Grid:	OS
Suitability Code:	00	Project Number:	10058635

Suitability Description:

FOR INFORMATION

NOT TO BE USED FOR DESIGN OR CONSTRUCTION

Drawing Number: 10058635-AUK-XX-XX-DR-ZZ-0002-P1-TIPP01

Revision: P02