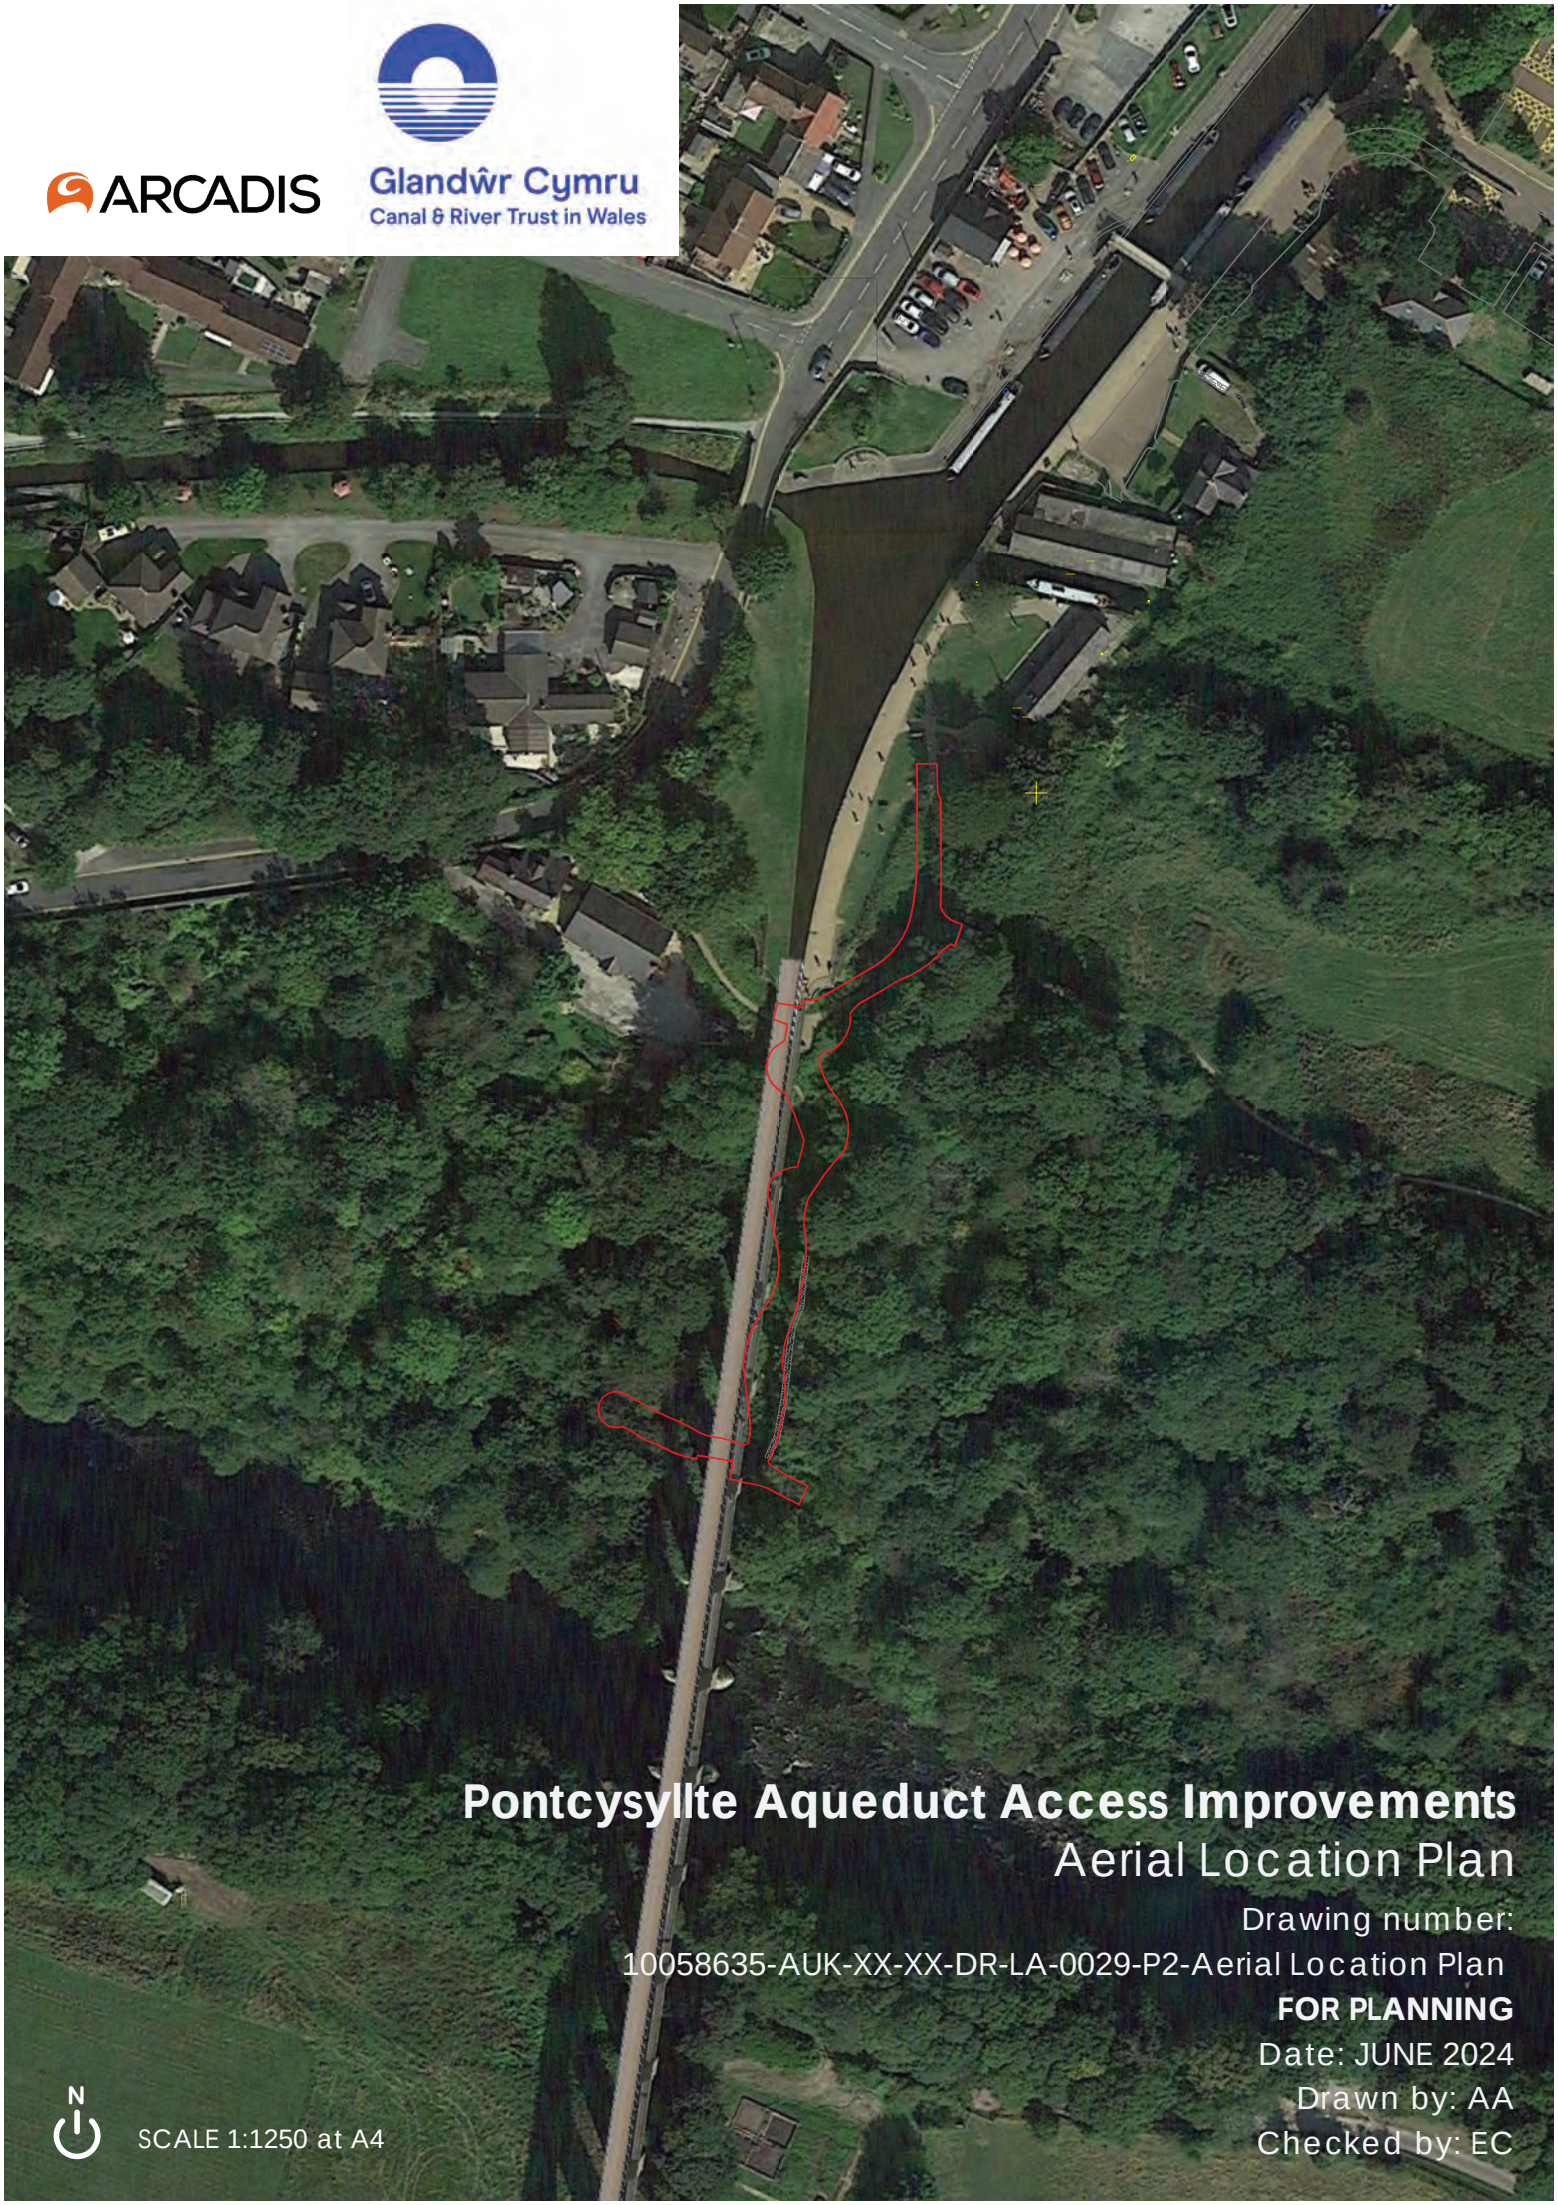


Pontcysyllte Aqueduct Access Improvements

Aerial Location Plan

Drawing number:
10058635-AUK-XX-XX-DR-LA-0029-P2-Aerial Location Plan

FOR PLANNING

Date: JUNE 2024

Drawn by: AA

Checked by: EC

N

SCALE 1:1250 at A4